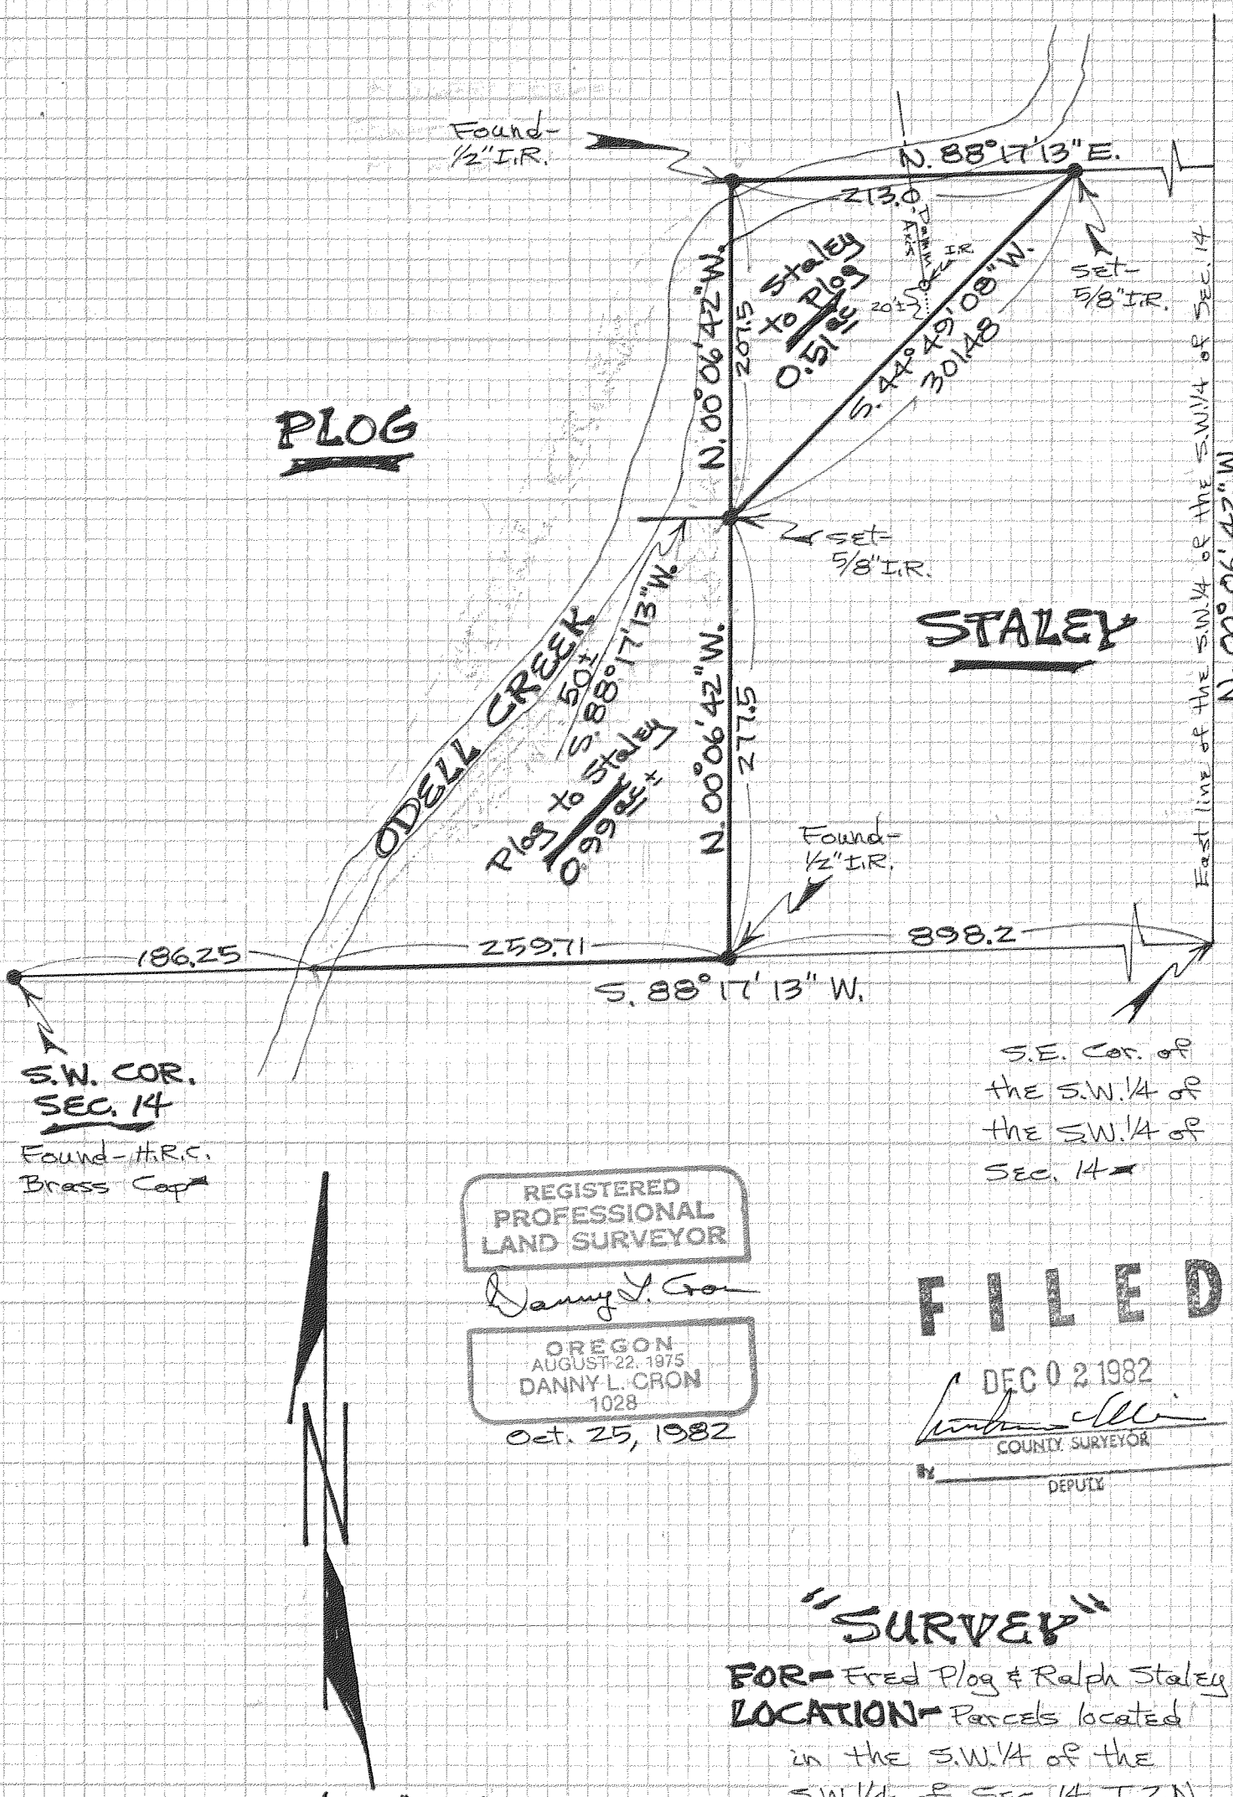

REGISTERED PROFESSIONAL LAND SURVEYOR
Danny L. Cron
OREGON
AUGUST 22, 1975
DANNY L. CRON
1028
Oct. 25, 1982

FILED
DEC 02 1982
COUNTY SURVEYOR
By _____ DEPUTY

Scale- 1" = 100'

Basis of bearing & monuments found as per D.L.C. 1/14/81 survey.

NOTE- Iron rod monuments set have yellow, plastic cap stamped "LS 1028" affixed.

"SURVEY"

FOR- Fred Plog & Ralph Staley

LOCATION- Parcels located in the S.W.¼ of the S.W.¼ of Sec. 14, T. 2 N., R. 10 E., W.M.

HOOD RIVER COUNTY, OREGON

D.L.C. Surveying
Dan Cron
5694 Trout Creek Rd.
Parkdale, Ore. 97041

82059

SUBJECT
DATE
BY
CHKD. BY
SHEET NO. OF
JOB NO.
DATE