FILED

DEC 0 2 1982

COUNTY SURVEYOR

BY _____ DEPUTY

REGISTERED PROFESSIONAL LAND SURVEYOR

Danny L. Cron

OREGON
AUGUST 22, 1975
DANNY L. CRON
1028

Nov. 16, 1982

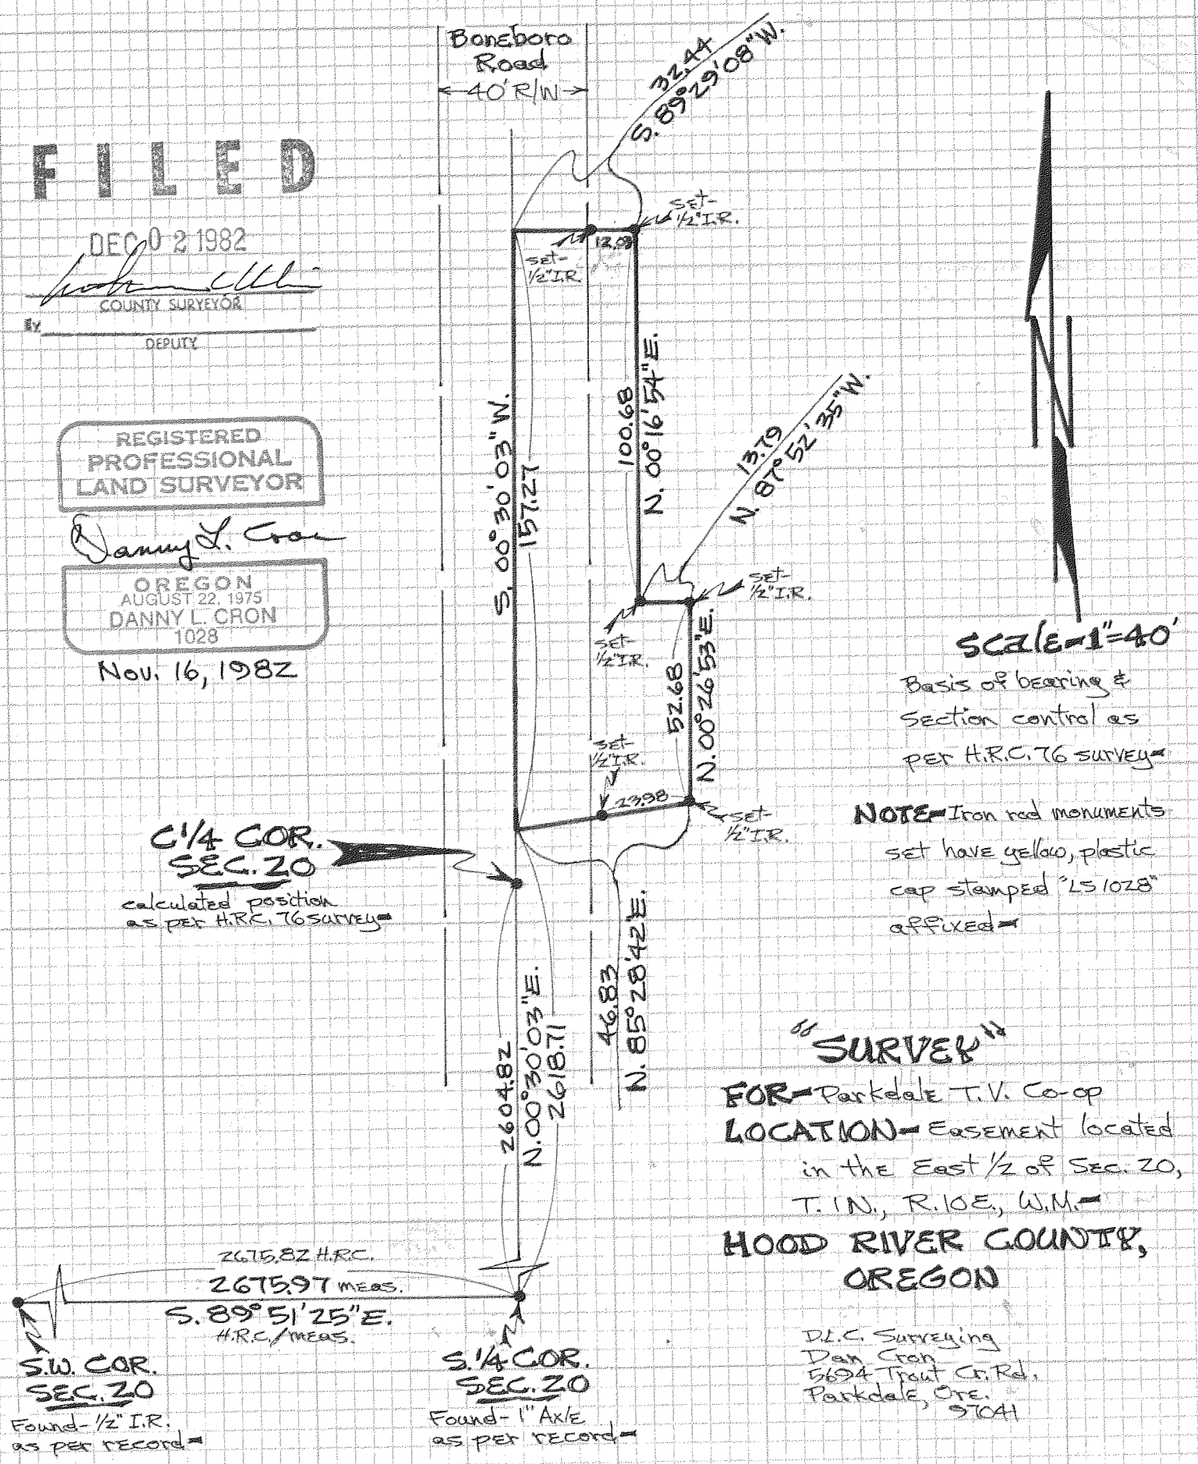

Basis of bearing & Section control as per H.R.C. 76 survey

NOTE- Iron rod monuments set have yellow, plastic cap stamped "LS 1028" affixed

"SURVEY"

FOR- Parkdale T.V. Co-op

LOCATION- Easement located in the East 1/2 of Sec. 20, T. 1N., R. 10E., W.M.

HOOD RIVER COUNTY, OREGON

D.L.C. Surveying
Dan Cron
5694 Trout Cr. Rd.
Parkdale, Ore.
97041

EASEMENT DESCRIPTION-

Beginning at the S.1/4 corner of Section 20, T.1N., R.10E., W.M.; thence N.00°30'03"E. along the N./S. centerline of said Sec. 20 a distance of 2618.71 feet to the True Point of Beginning of the herein described easement; thence N.85°28'42"E. a distance of 46.83 feet to a 1/2 inch iron rod; thence N.00°26'53"E. a distance of 52.68 feet to a 1/2 inch iron rod; thence N.87°52'35"W. a distance of 13.79 feet to a 1/2 inch iron rod; thence N.00°16'54"E. a distance of 100.68 feet to a 1/2 inch iron rod; thence S.89°29'08"W. a distance of 32.44 feet to the N./S. centerline of said Section 20; thence S.00°30'03"W. a distance of 157.27 feet to the True Point of Beginning: Subject to existing road right-of-way along Western side of the above described parcel.

SHEET NO. ..... OF .....
JOB NO. .....
SUBJECT .....
BY ..... DATE .....
CHKD. BY ..... DATE .....

82063