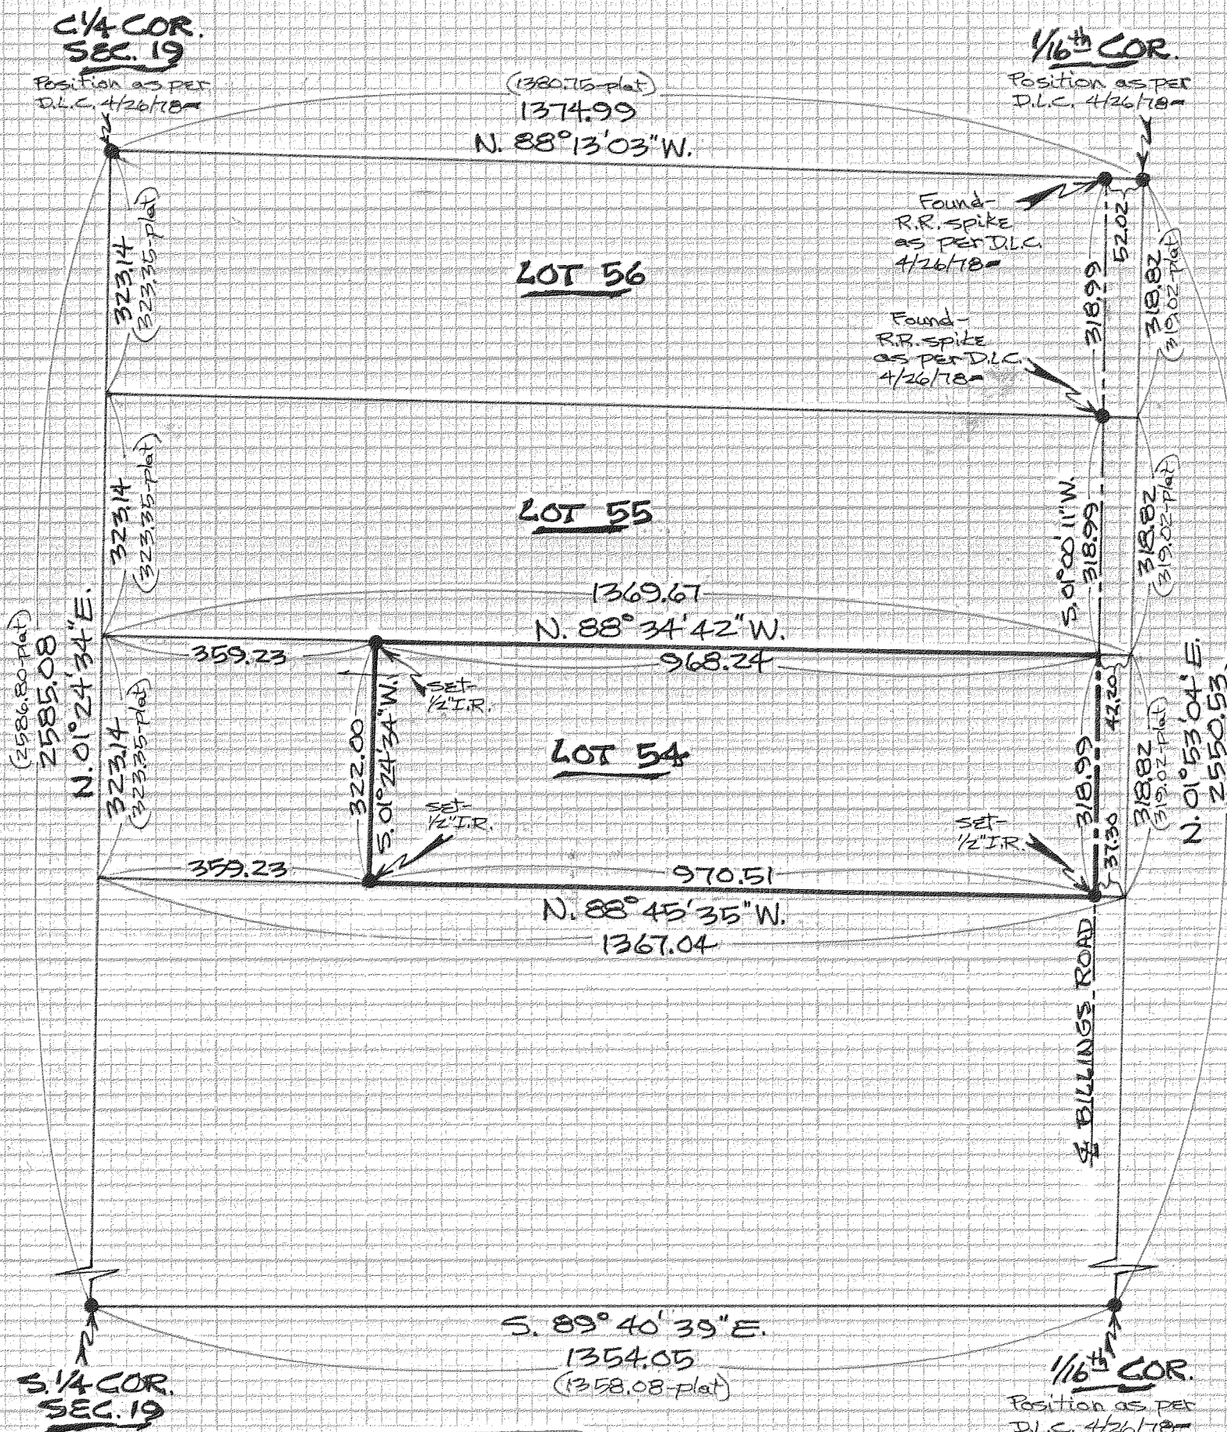

FILED

APR 29 1983

COUNTY SURVEYOR

By Richard L. Arnold
DEPUTY

REGISTERED PROFESSIONAL LAND SURVEYOR

Danny L. Cron

OREGON
AUGUST 22, 1975
DANNY L. CRON
1028

April 2, 1983

NOTE: Iron rod (I.R.) monuments set have yellow, plastic cap stamped "LS 1028" affixed.

SCALE - 1" = 200'

Basis of bearing & survey control as per D.L.C. 4/26/78 survey.

"SURVEY"

FOR - Bob Dubois

LOCATION - A portion of Lot 54 to platted Woodworth Acres located in the S.E. 1/4 of Section 19, T. 1N., R. 10E., W.M. -

HOOD RIVER COUNTY, OREGON

D.L.C. Surveying
Dan Cron
5694 Trout Creek Road
Parkdale, Ore. 97041

PRINTED ON CLEARPRINT

8 3014