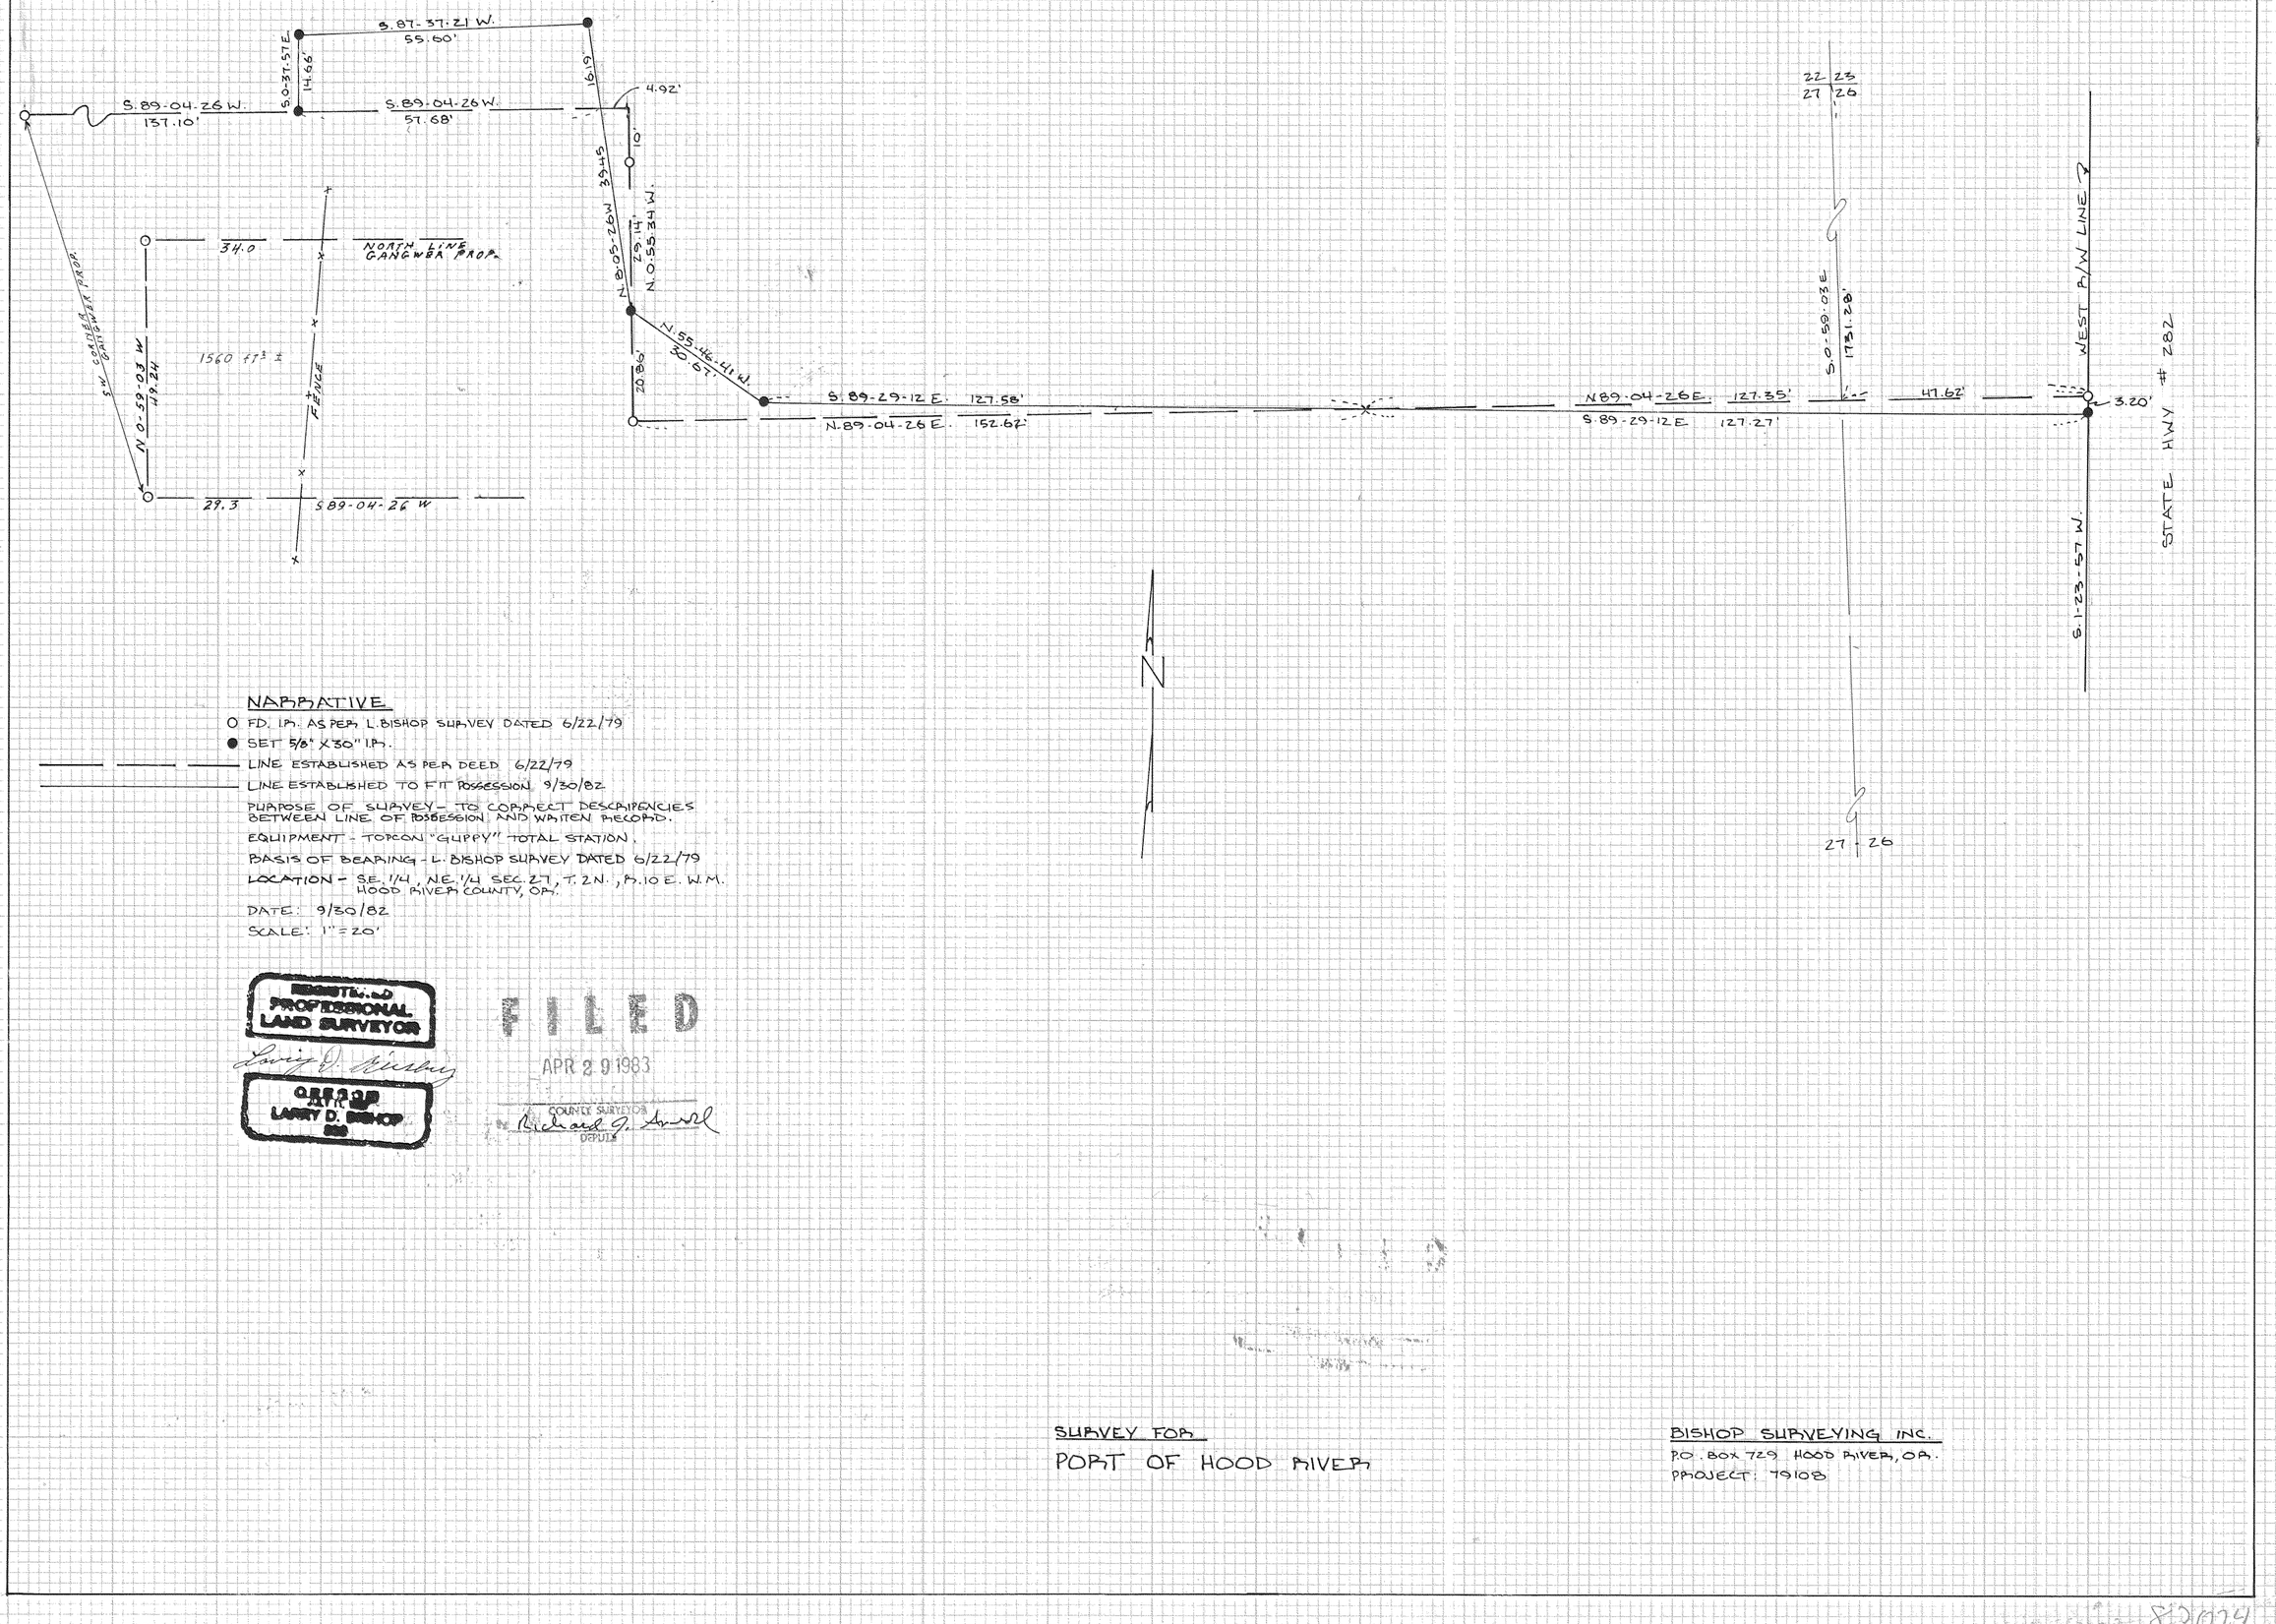

NARRATIVE

O FD. I.P. AS PER L. BISHOP SURVEY DATED 6/22/79

● SET 5/8" X 30" I.P.

——— ——— ——— LINE ESTABLISHED AS PER DEED 6/22/79

——————————— LINE ESTABLISHED TO FIT POSSESSION 9/30/82

PURPOSE OF SURVEY - TO CORRECT DISCRIPENCIES BETWEEN LINE OF POSSESSION AND WRITEN RECORD.

EQUIPMENT - TOPCON "GUPPY" TOTAL STATION.

BASIS OF BEARING - L. BISHOP SURVEY DATED 6/22/79

LOCATION - S.E. 1/4, N.E. 1/4 SEC. 27, T. 2N., R. 10 E. W.M. HOOD RIVER COUNTY, OR.

DATE: 9/30/82

SCALE: 1" = 20'

REGISTERED PROFESSIONAL LAND SURVEYOR
Larry D. Bishop
OREGON
JULY 17, 1979
LARRY D. BISHOP
2268

FILED
APR 29 1983
COUNTY SURVEYOR
Richard G. Lovell
DEPUTY

SURVEY FOR
PORT OF HOOD RIVER

BISHOP SURVEYING INC.
P.O. BOX 729 HOOD RIVER, OR.
PROJECT: 7910B

82024

83024