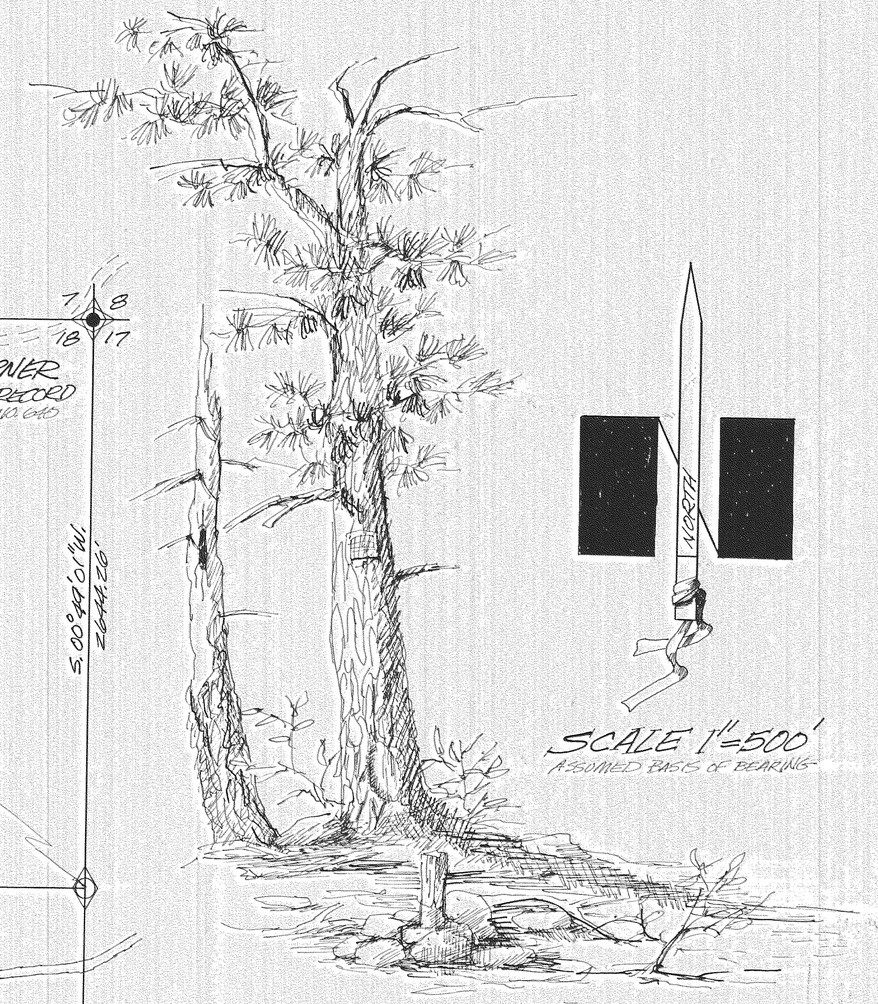

SCALE 1"=500'
ASSUMED BASIS OF BEARING

HOOD RIVER COUNTY SURVEY

T.2N., R.10E., W.M.
SECTION 18

DRAWN BY:
L.H. Daley
1983

FILED
DATE: DEC. 16TH 1983
Richard G. Arnold
COUNTY SURVEYOR
Richard G. Arnold
PARTY CHIEF

REGISTERED PROFESSIONAL LAND SURVEYOR
Richard G. Arnold
OREGON
JULY 15, 1983
RICHARD J. ARNOLD
2038

DRAWING NO. 83051

SECTION CORNER
FD. 36" D.F. & SCRIBE
AS PER J.L.H. SURVEY
DATED
SET 2" IRON PIPE &
BRASS CAP
CORNER CARD NO. 811

N. 1/4 CORNER
CALC. NOT SET

SECTION CORNER
FD. AS PER RECORD
CORNER CARD NO. 645

W. 1/4 CORNER
FD. AS PER RECORD
CORNER CARD NO. 380

E. 1/4 CORNER
CALC. NOT SET

C. 1/4 CORNER
CALC. NOT SET

S. 1/4 CORNER
CALC. NOT SET

SECTION CORNER
FD. AS PER RECORD
CORNER CARD NO. 379

SECTION CORNER
FD. AS PER RECORD
CORNER CARD NO. 628

HOOD RIVER COUNTY FORESTLANDS

HILL ROAD

N. COUNTY ROAD BILLINGS HILL DRIVE

N. COUNTY ROAD