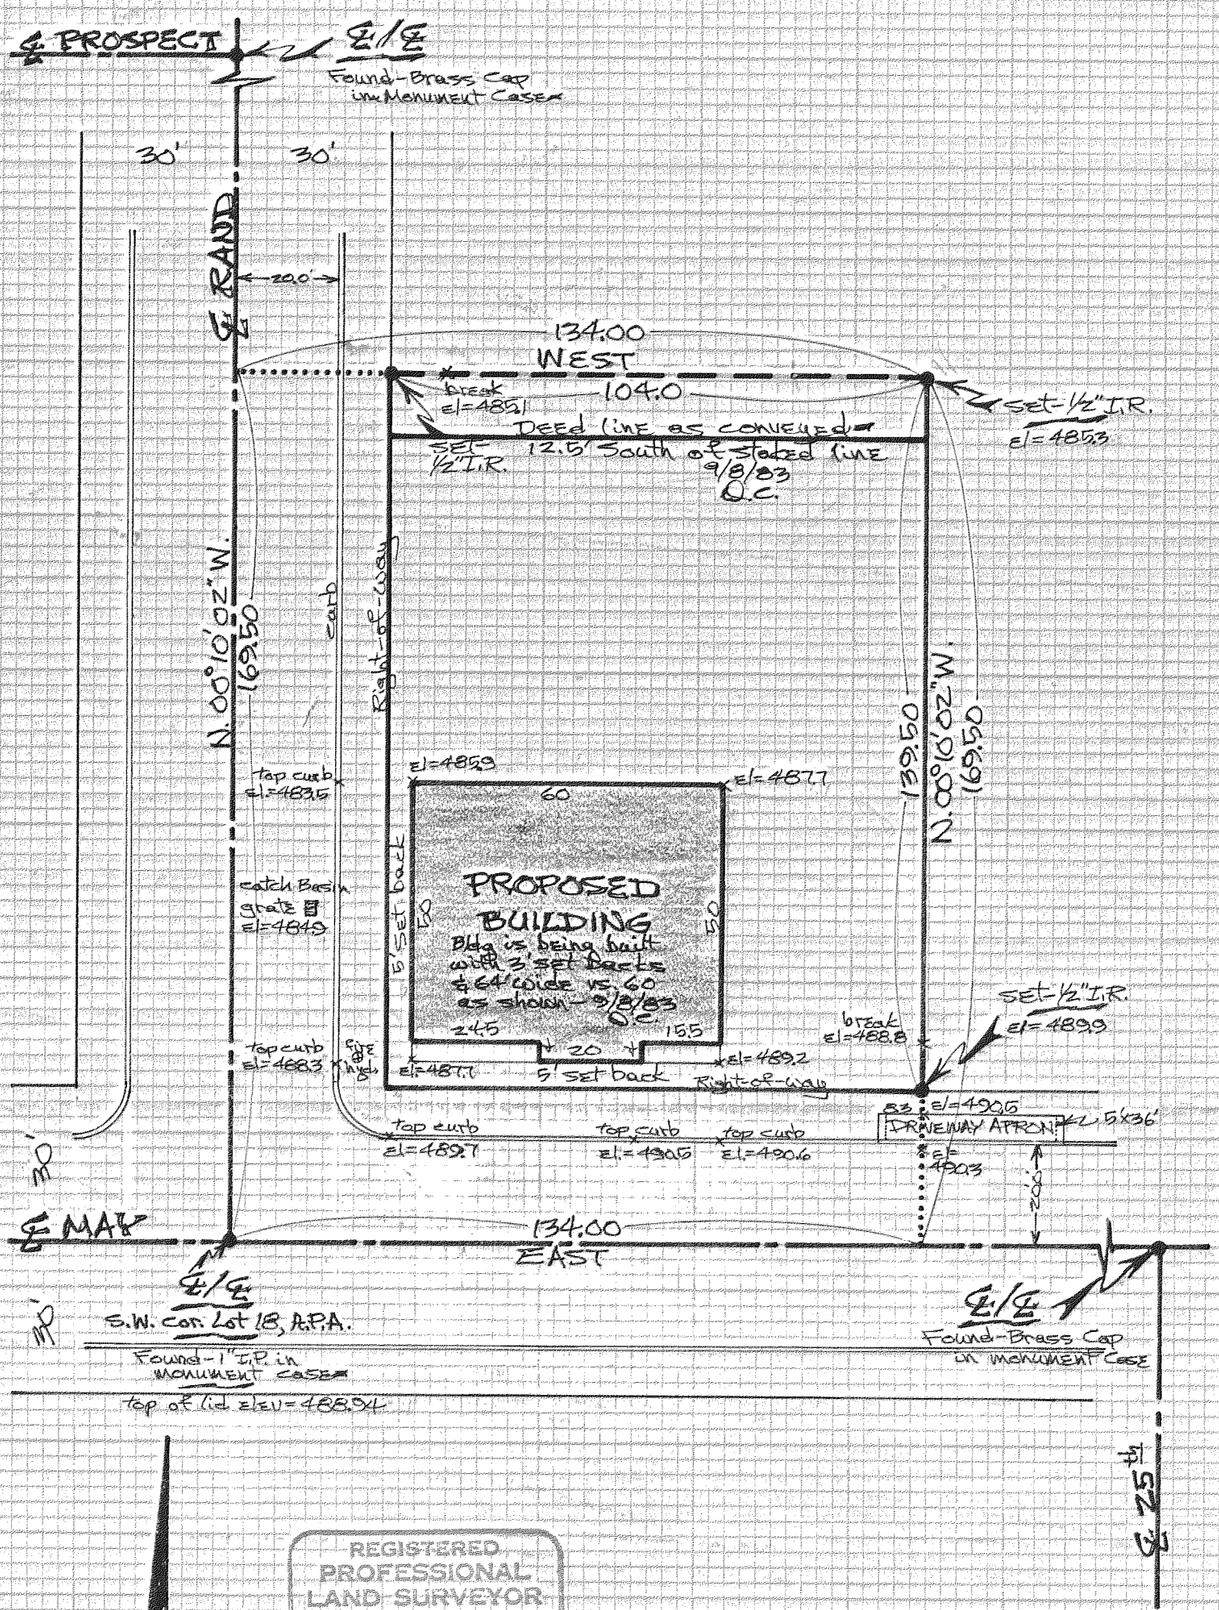

REGISTERED PROFESSIONAL LAND SURVEYOR

Danny L. Cron

OREGON
AUGUST 22, 1975
DANNY L. CRON
1028

Aug. 10, 1983

see 9/8/83 revisions on North line & Bldg.

"SURVEY"

FOR- Warren Orfall

LOCATION- Parcel in Lot 18 of Adams Paradise Acreage

HOOD RIVER COUNTY, OREGON

3N 10 35BA

DLC Surveying
Dan Cron
5634 Trout Creek Rd.
Parkdale, Ore. 97041

Assumed Basis of Bearing-

Basis of Elev. as per City of Hood River-

NOTE- Iron rod (I.R.) monuments set have yellow, plastic cap stamped "25/1028" affixed-

FILED

DEC 16 1983

Richard G. Arnold

COUNTY SURVEYOR

BY _____ DEPUTY

#83058

PRINTED ON CLEARPRINT