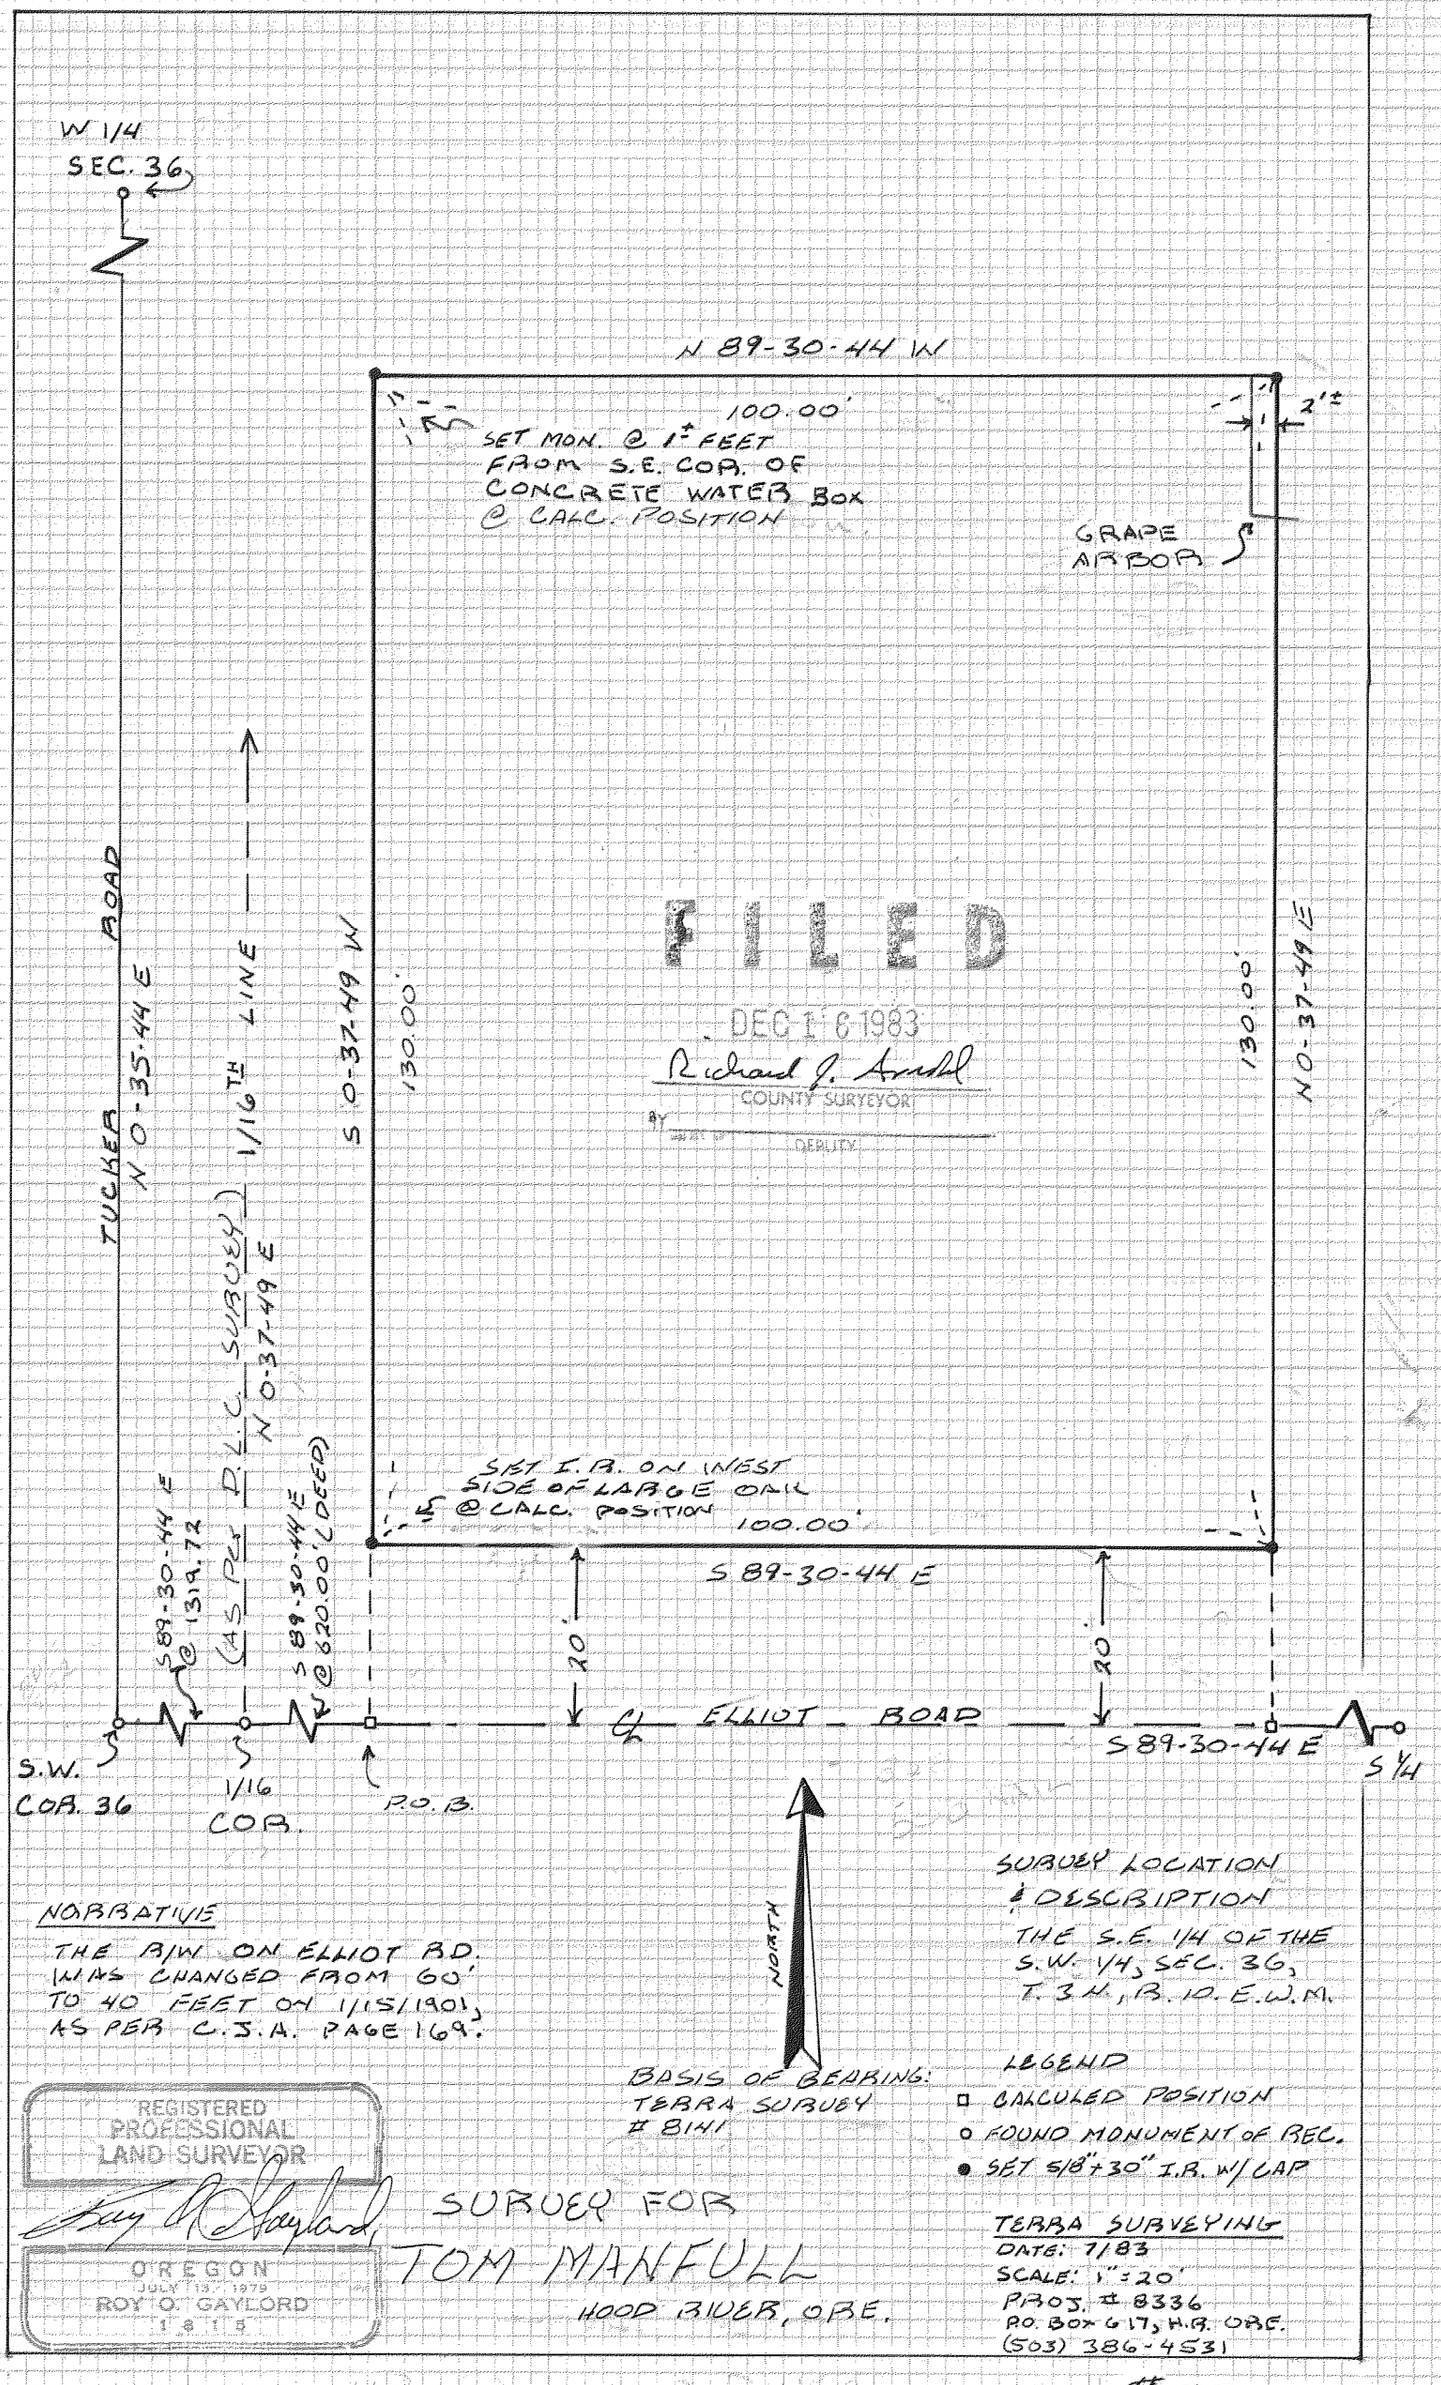

NARRATIVE

THE R/W ON ELLIOT RD. WAS CHANGED FROM 60' TO 40 FEET ON 1/15/1901, AS PER C.S.A. PAGE 169.

SURVEY LOCATION & DESCRIPTION

THE S.E. 1/4 OF THE S.W. 1/4, SEC. 36, T. 3 N., R. 10 E.W.M.

BASIS OF BEARING: TERRA SURVEY # 8141

LEGEND

- □ CALCULED POSITION
- ○ FOUND MONUMENT OF REC.
- ● SET 5/8"x30" I.R. W/ CAP

REGISTERED PROFESSIONAL LAND SURVEYOR

OREGON
JULY 13, 1979
ROY O. GAYLORD
1815

SURVEY FOR

TOM MANFULL

HOOD RIVER, ORE.

TERRA SURVEYING
DATE: 7/83
SCALE: 1" = 20'
PROJ. # 8336
P.O. BOX 617, H.R. ORE.
(503) 386-4531

#83060