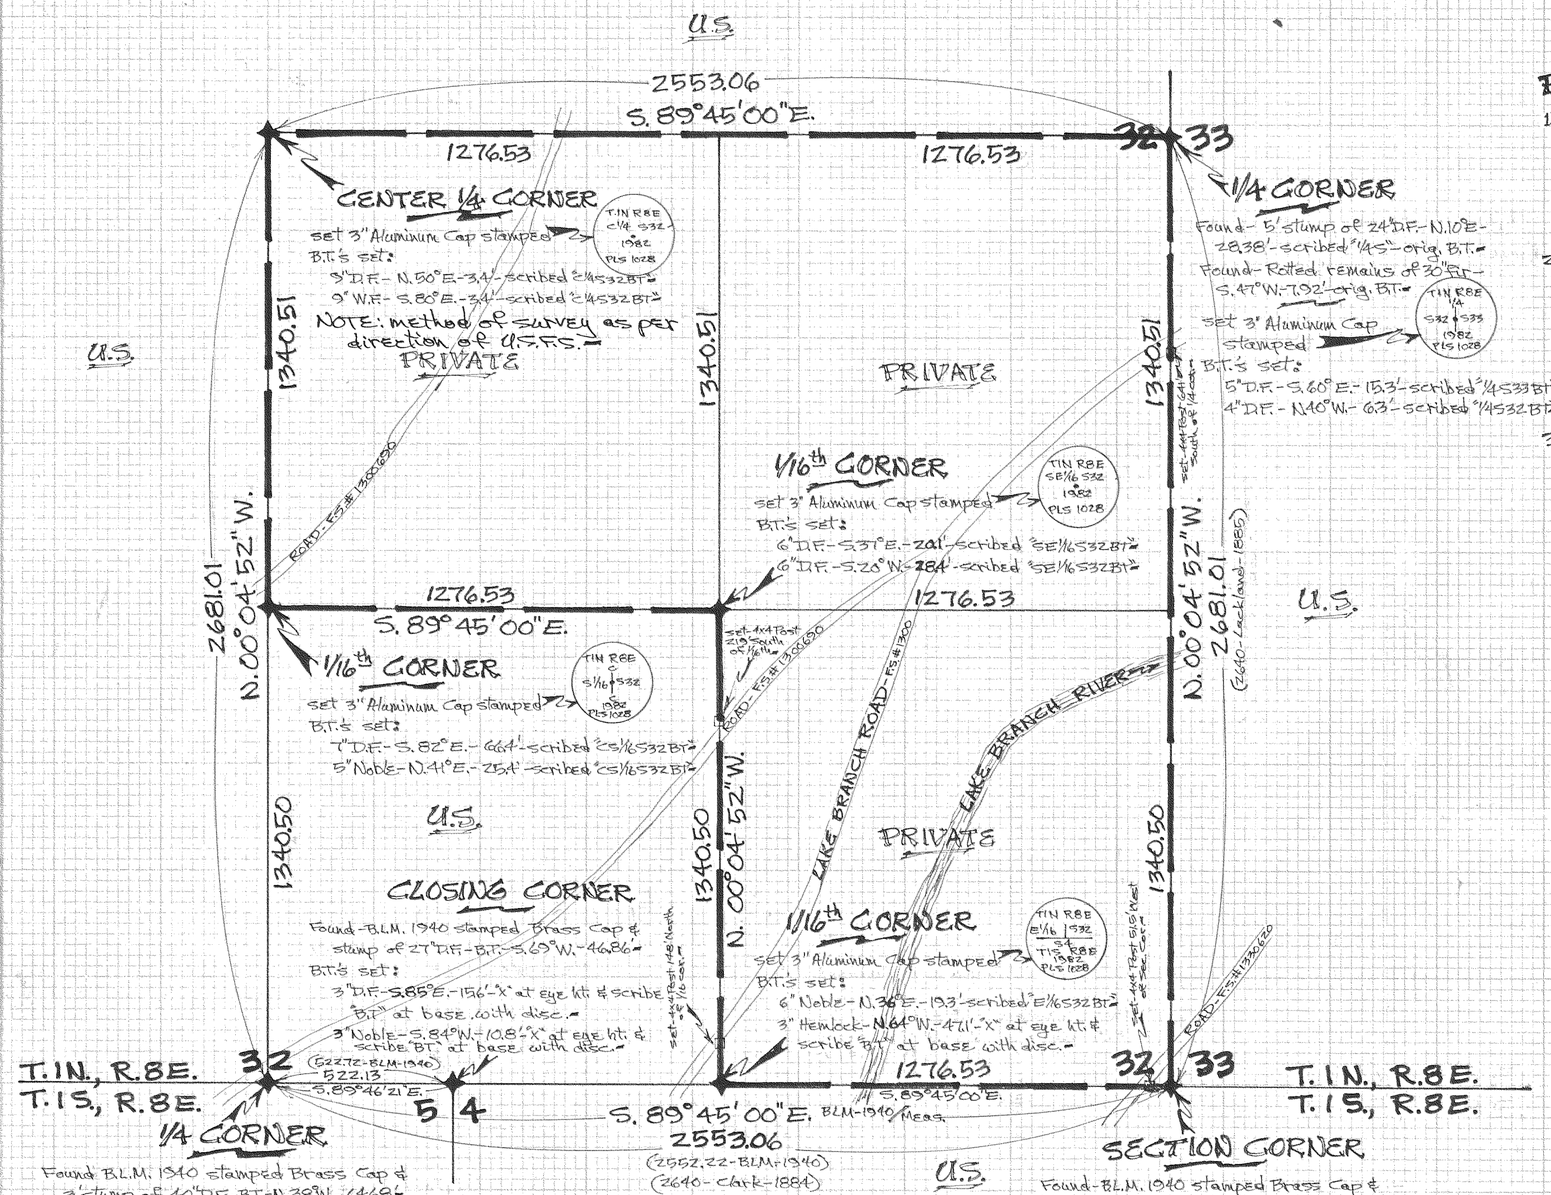

POSTING & MONUMENTATION -

1) POSTING - Lines shown as "USDA Forest Service Property Line Posted" are marked by 6' long orange fiberglass posts marked with U.S.F.S. sign 54-2. Said posts are set at a maximum interval of 150' & so as to be intervisible if the ground were cleared. All trees 6" or greater in diameter within 3' of line were blazed - U.S.F.S. trees double blazed & private trees single blazed.

2) BEARING TREES - Bearing trees set are blazed with a 5" X 18" scribed blaze placed as close to the ground as possible with a brass disc stamped "PLS 1028" nailed at the bottom of said 5" X 18" scribed blaze unless noted. All bearing trees set or found have the following:
   a) A 4 1/2" X 5" B.T. tag attached to face at eye height.
   b) A 7" X 10" U.S.F.S. tag warning against destroying attached to back at eye height.
   c) A 6" red band painted around tree above signs.

3) CORNER MONUMENTS - Corner monuments set are 2" X 30" aluminum pipes with a stamped 3" aluminum cap affixed. Said 2" X 30" aluminum pipes are flared at the bottom & are set 24"± in the ground unless noted. At all corner monuments set or found a 7" X 10" U.S.F.S. tag warning against destroying attached to a orange fiberglass post was set, in addition orange fiberglass posts were set within 3' to 5' of corner on U.S.D.A. Forest Service property lines.

scale 1" = 300'

300' (91.44m) 0 300' (91.44m)

Basis of Bearing as per B.L.M. 1940 survey of T.1S., R.8E., W.M. -

"U.S.D.A. FOREST SERVICE PROPERTY LINE POSTED"

20° 30' Magnetic Declination

"SURVEY"

FOR - U.S.D.A. Forest Service

LOCATION - The S.E. 1/4 of Section 32, T.1N., R.8E., W.M. -

HOOD RIVER COUNTY, OREGON -

FILED
DEC 22 1983
Richard G. Arnold
COUNTY SURVEYOR
By _____ DEPUTY

NARRATIVE -

The Base Line thru R.8E. of the W.M. was originally surveyed by David P. Thompson in 1858 & 1859. Said Base Line was then resurveyed in 1884 by Newton Clark.

In 1885 Samuel W. Lackland did a partial survey of T.1N., R.8E., W.M. at which time the 1/4 corner common to sections 32 & 33 was set with no other corners set for section 32 due to the ruggedness of the terrain. To date T.1N., R.8E., W.M. still remains partially surveyed.

In 1940 the B.L.M. at the request of the U.S. Forest Service did a partial resurvey & remonumentation of T.1S., R.8E., W.M.. In said remonumentation the original corners along the Base Line affecting the S.E. 1/4 of Section 32 of T.1N., R.8E., W.M. were recovered & remonumented from original evidence.

On August 11, 1982 the U.S.D.A. Forest Service contracted the survey of several of their holdings located within the Hood River Ranger District. This particular survey is of Area #1 of said contracted survey. All field angles were turned with a Wild T-1. All distances were measured with a H.P. 3805A. Minimum position closure required was 1:5000. Field notes are contained in D.L.C. Field Books 82-6 & 82-8.

CERTIFICATION -

I Danny L. Cron, a registered land surveyor in the State of Oregon hereby certify that this plat & the notes hereon, or attached, are a correct representation of a survey I performed during November & December of 1982 for the U.S.D.A. Forest Service in accordance with the statutes of the State of Oregon and with the articles of my contract: Said contract being "PINE FLAT CADASTRAL", contract # 52-0-0467-2-00546.

Danny L. Cron

Danny L. Cron - Registered Land Surveyor - Ore. Lic. # 1028

REGISTERED PROFESSIONAL LAND SURVEYOR
Danny L. Cron
OREGON AUGUST 22, 1975 DANNY L. CRON 1028

Jan. 6, 1983

D.L.C. Surveying
Dan Cron
5694 Trout Creek Road
Parkdale, Ore. 97041

H.R.C. Drawing # 83076

83076