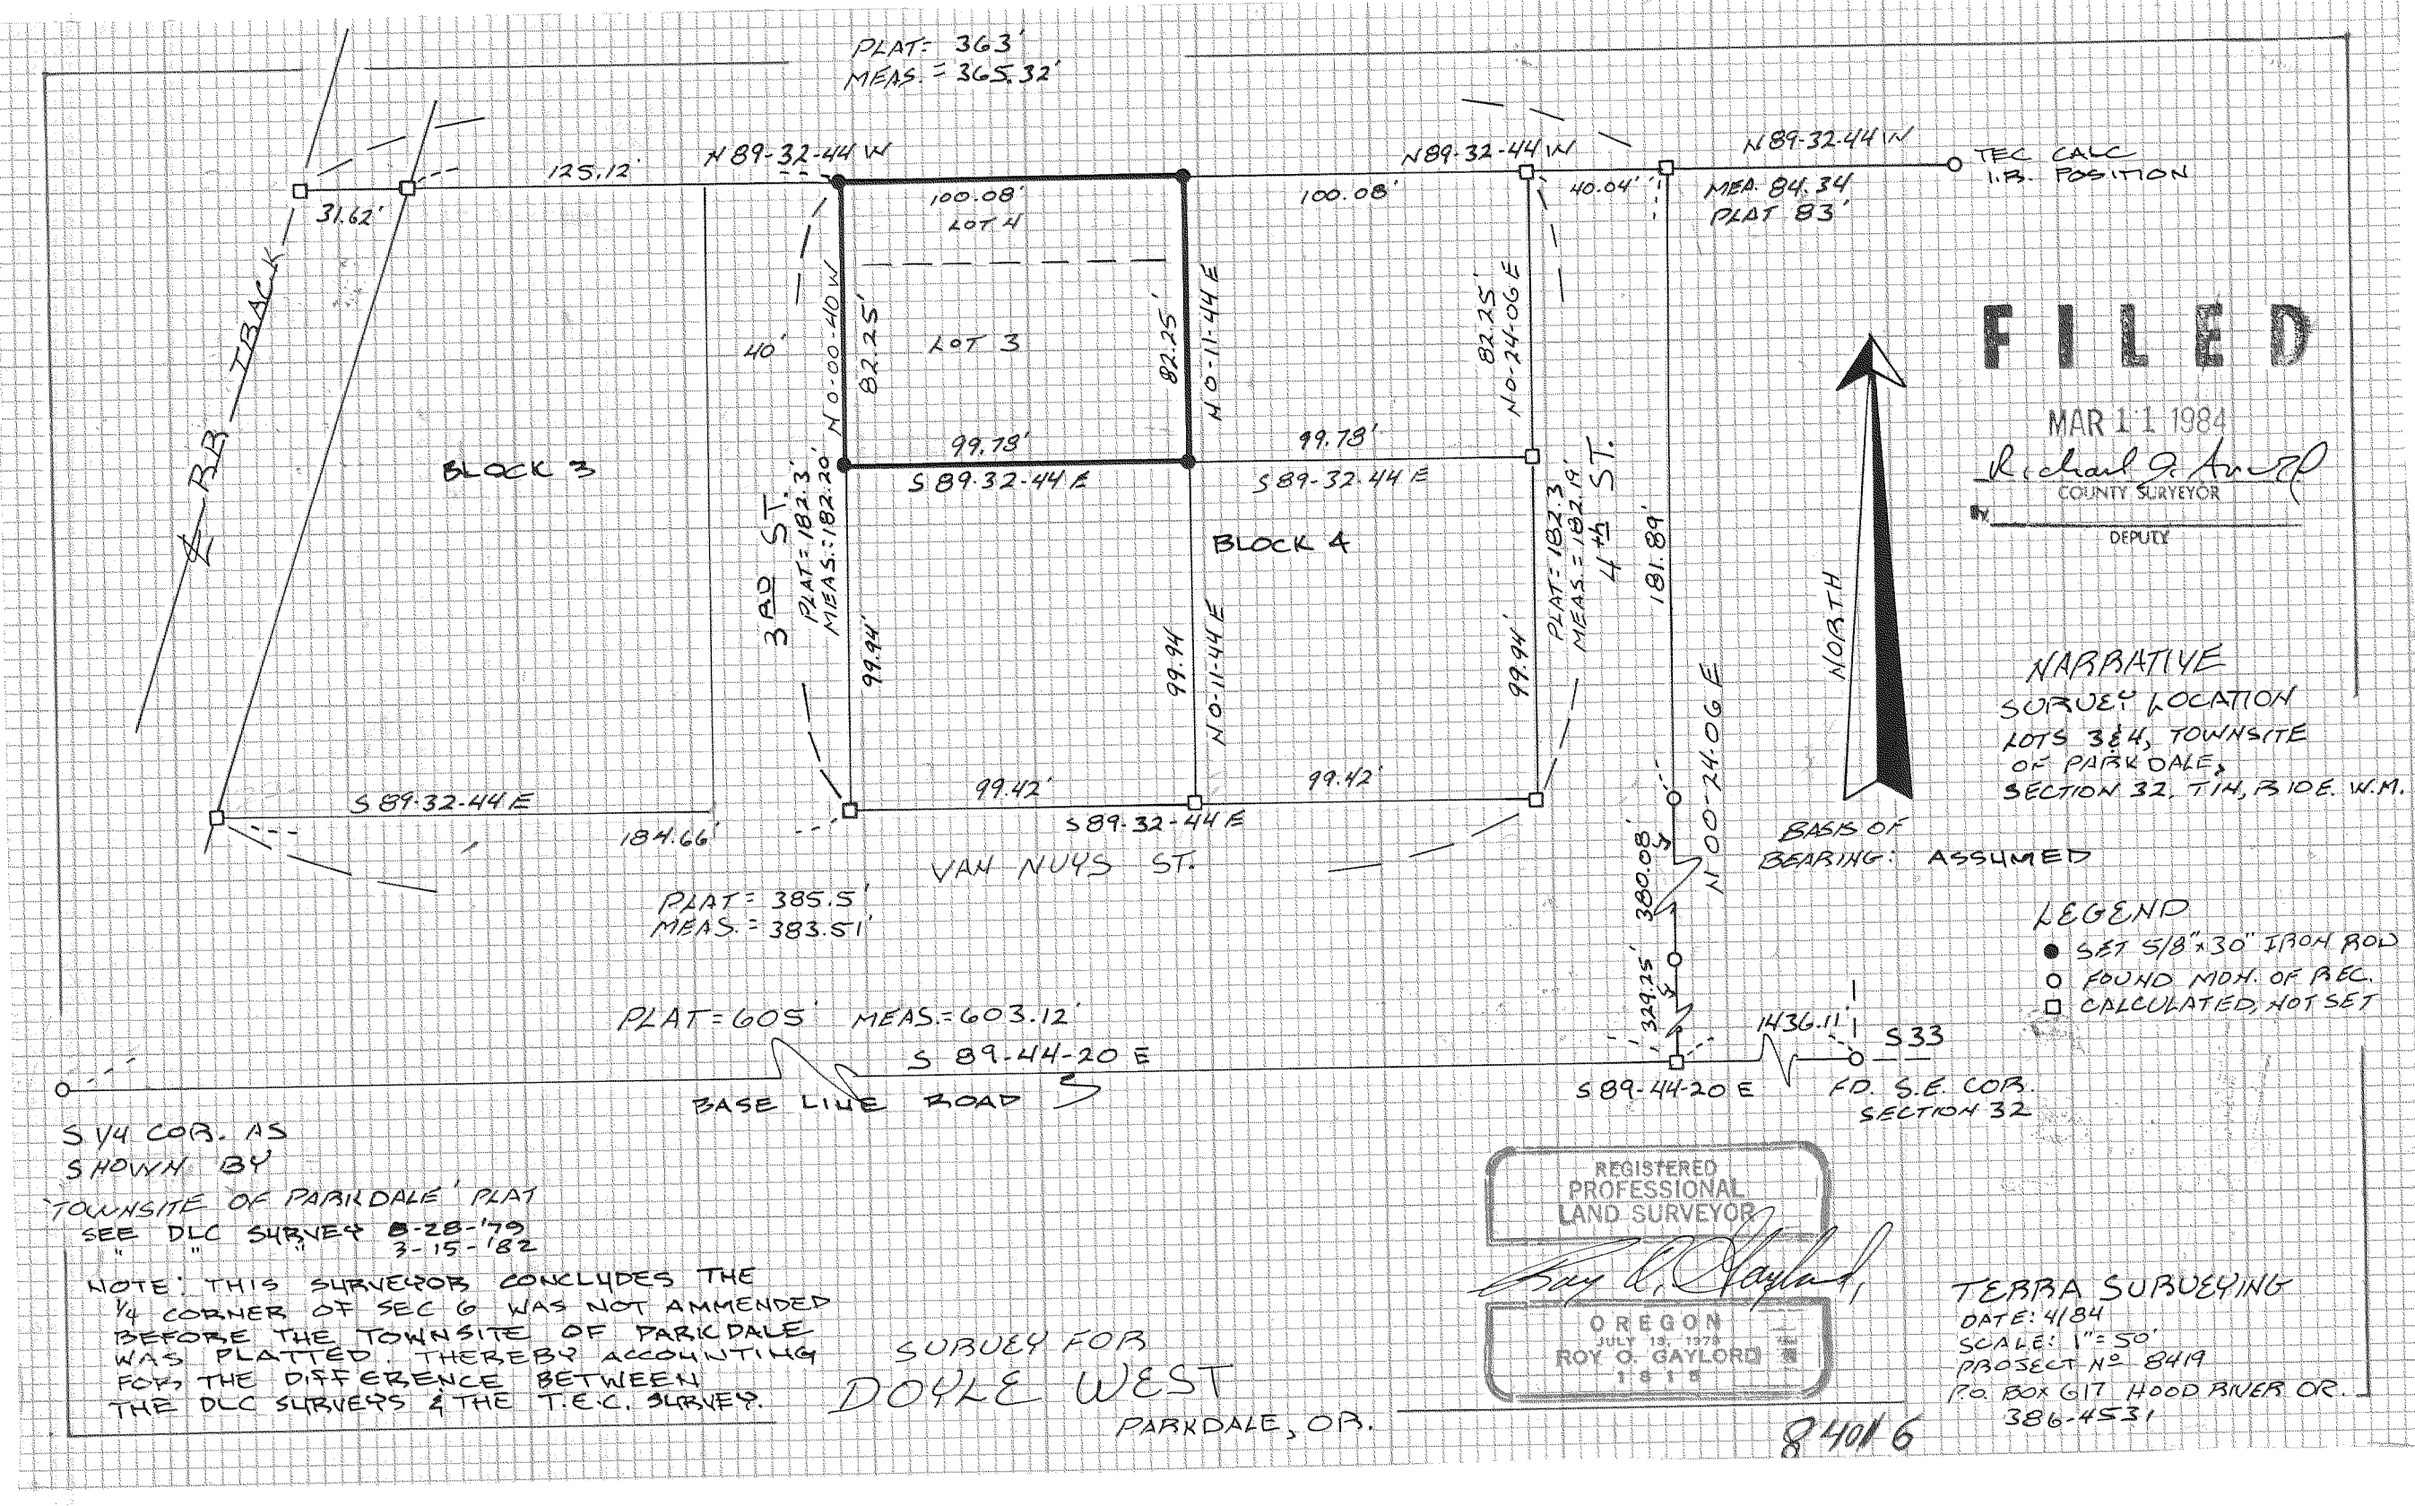

FILED

MAR 11 1984

Richard G. Arnold

COUNTY SURVEYOR

BY _____ DEPUTY

NARRATIVE

SURVEY LOCATION LOTS 3 & 4, TOWNSITE OF PARKDALE, SECTION 32, T1N, R10E. W.M.

LEGEND

- ● SET 5/8"x30" IRON ROD
- ○ FOUND MON. OF REC.
- □ CALCULATED, NOT SET

S 1/4 COR. AS SHOWN BY 'TOWNSITE OF PARKDALE' PLAT
SEE DLC SURVEY 8-28-'79
" " " 3-15-'82

NOTE: THIS SURVEYOR CONCLUDES THE 1/4 CORNER OF SEC 6 WAS NOT AMMENDED BEFORE THE TOWNSITE OF PARKDALE WAS PLATTED. THEREBY ACCOUNTING FOR THE DIFFERENCE BETWEEN THE DLC SURVEYS & THE T.E.C. SURVEY.

REGISTERED PROFESSIONAL LAND SURVEYOR

OREGON JULY 19, 1979 ROY O. GAYLORD

SURVEY FOR
DOYLE WEST
PARKDALE, OR.

8401 6

TERRA SURVEYING
DATE: 4/84
SCALE: 1"=50'
PROSECT No. 8419
P.O. BOX 617 HOOD RIVER OR.
386-4531