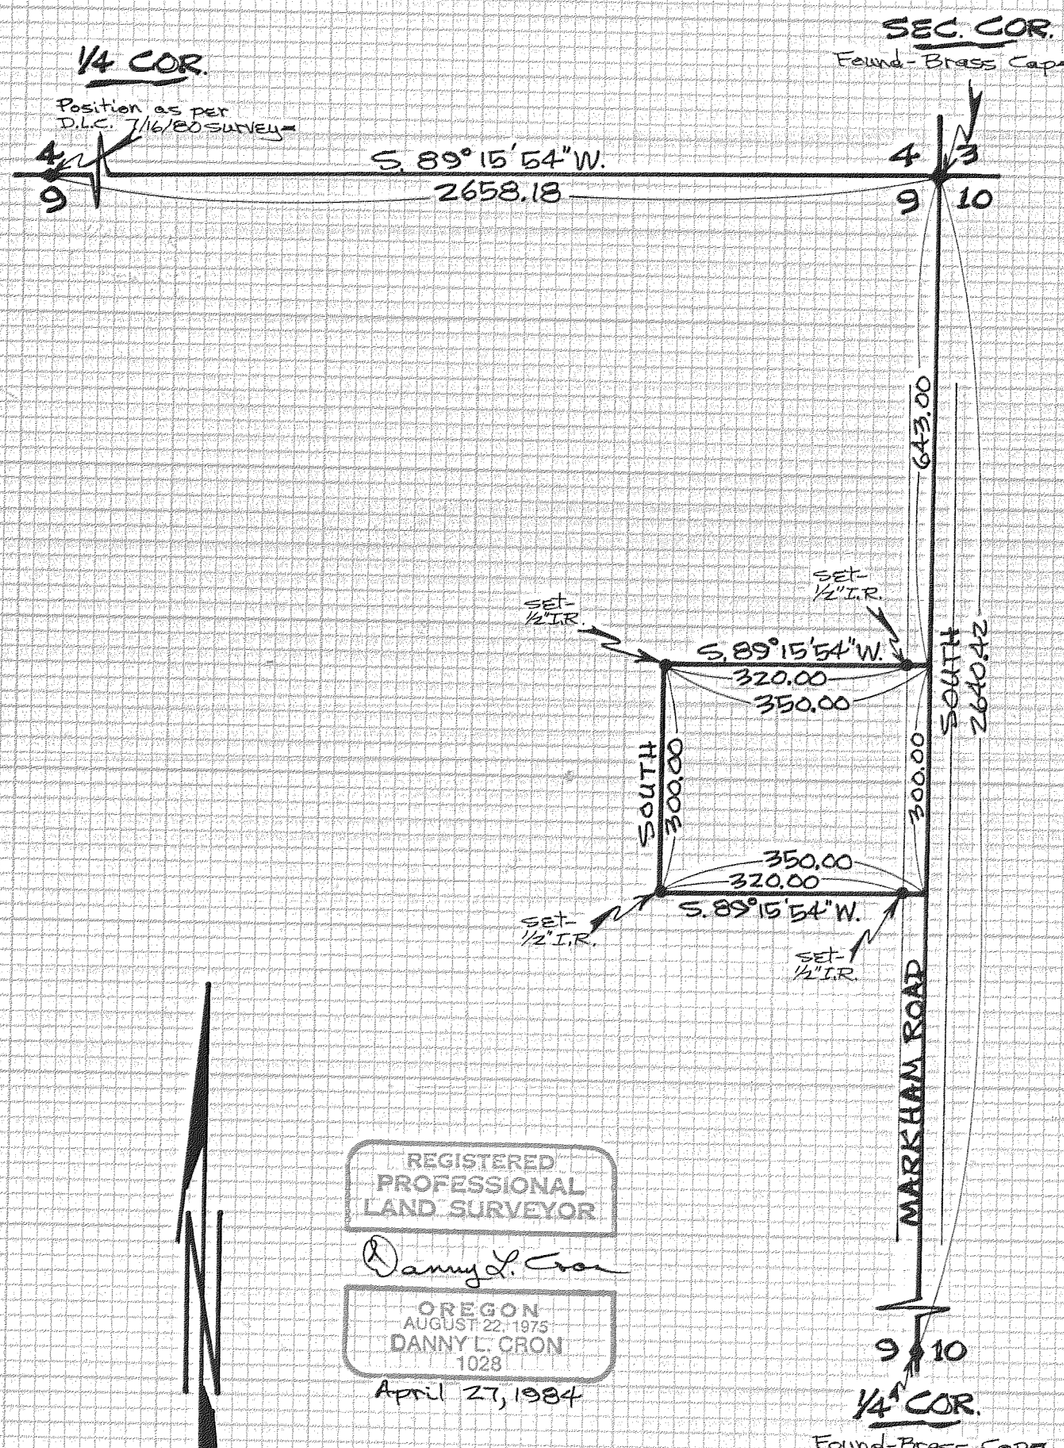

REGISTERED PROFESSIONAL LAND SURVEYOR

Danny L. Cron

OREGON
AUGUST 22, 1975
DANNY L. CRON
1028

April 27, 1984

Scale-1"=200'

Basis of Bearing as per D.L.C. 7/16/80 survey

NOTE: Iron rod (I.R.) monuments set have yellow, plastic cap stamped "LS 1028" affixed

"SURVEY"

FOR- Eunice Walker

LOCATION- Parcel located in the N.E.1/4 of Sec.9, T. 2 N., R. 10 E., W.M.

HOOD RIVER COUNTY, OREGON

D.L.C. Surveying
Dan Cron
6694 Trout Creek Road
Parkdale, Ore. 97041

FILED

MAY 1 1984

Richard G. Amdal
COUNTY SURVEYOR

By _____ DEPUTY

#8401 9