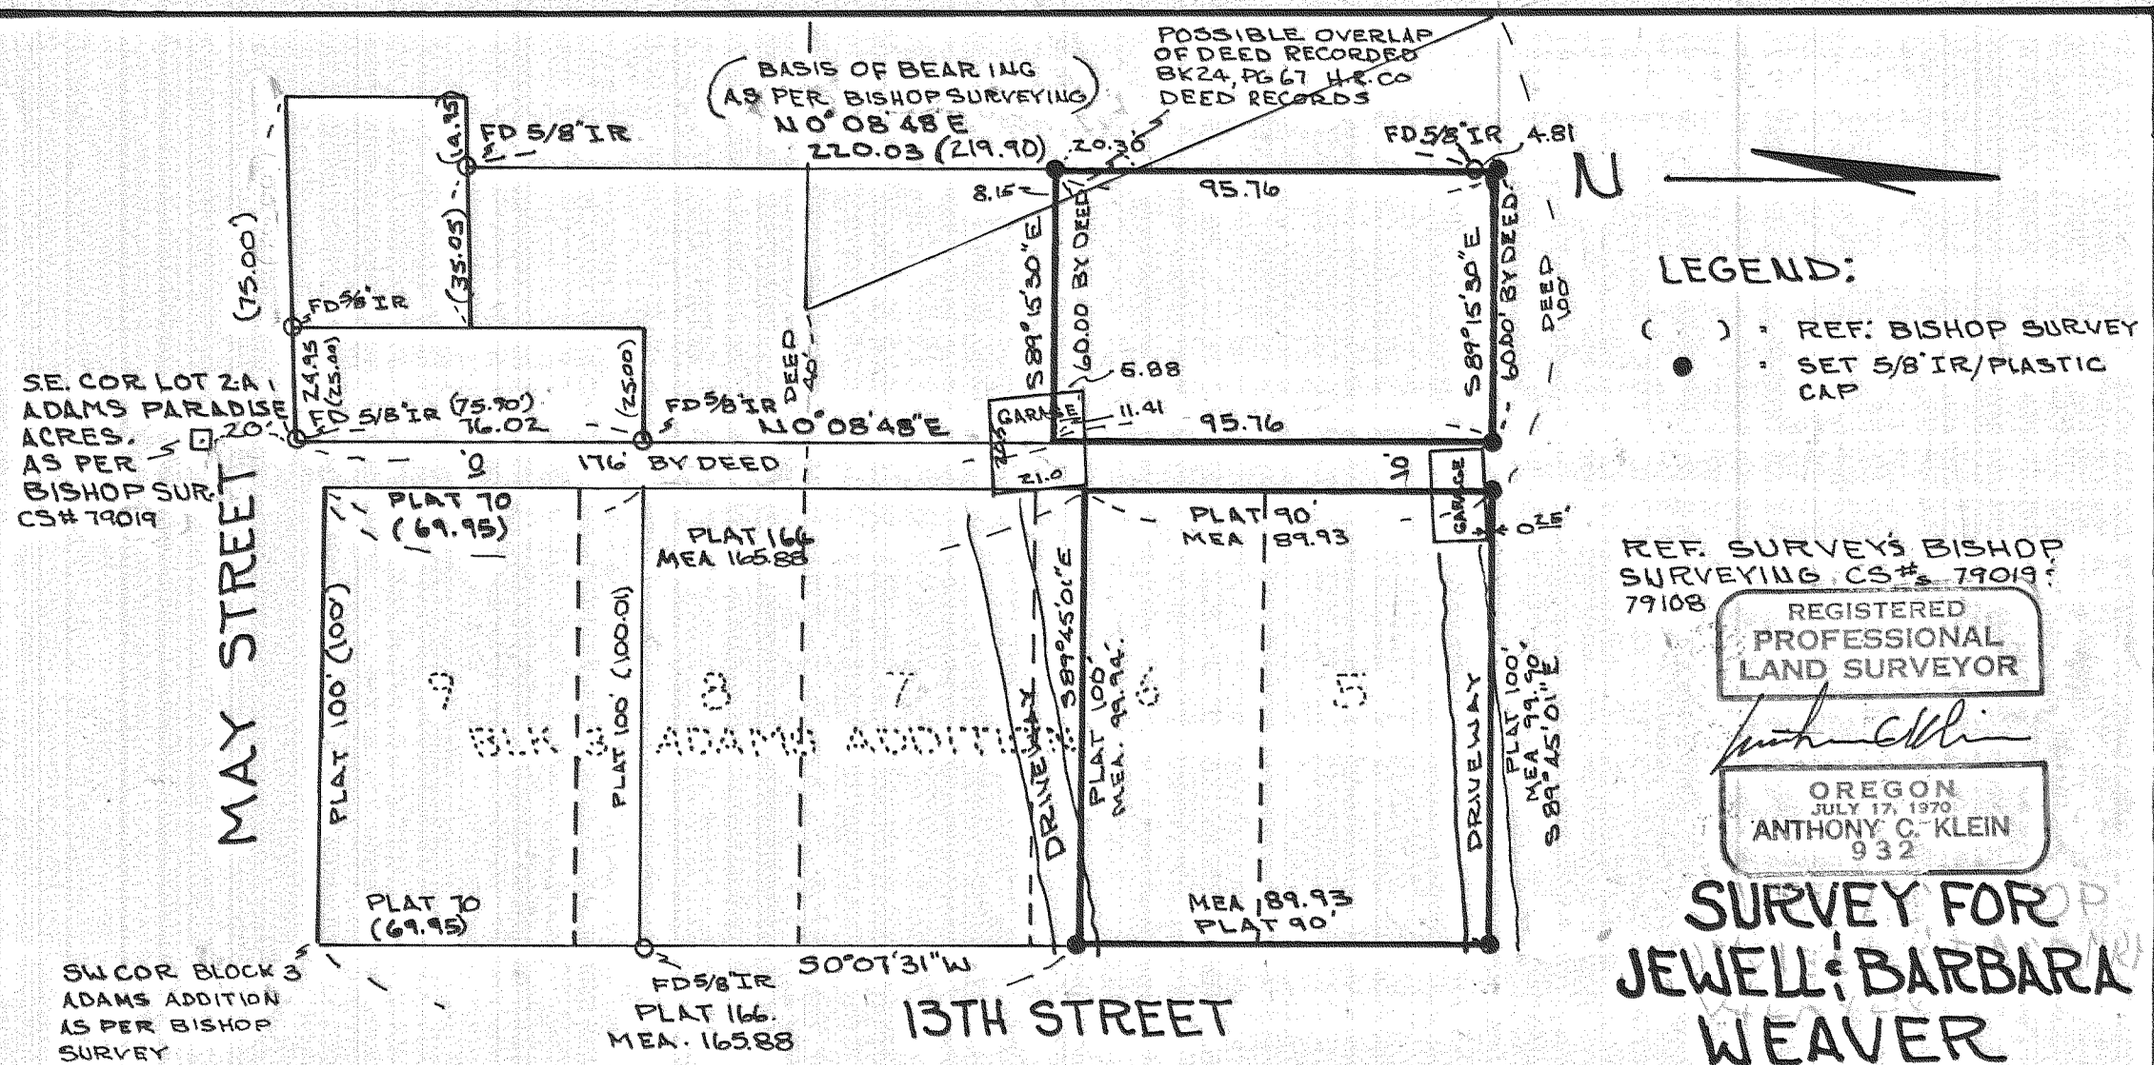

REF. SURVEYS BISHOP SURVEYING CS#s 79019; 79108

REGISTERED PROFESSIONAL LAND SURVEYOR

OREGON JULY 17, 1970 ANTHONY C. KLEIN 932

SURVEY FOR JEWELL & BARBARA WEAVER

SURVEY IN
LOT 2A ADAMS PARADISE AC.
& BLK 3 ADAMS ADDITION
NE 1/4, SEC 35, T. 2N, R. 1OE, W.M.
3

FILED
MAY 1 1984
Richard G. Arnold
COUNTY SURVEYOR
DEPUTY

KLEIN & ASSOC.
LAND SURVEYING

SURVEY BY: ACK
DRWN: ACK
SCALE 1" = 40'
DATE: 3/26/84
Job # 84011

#84027