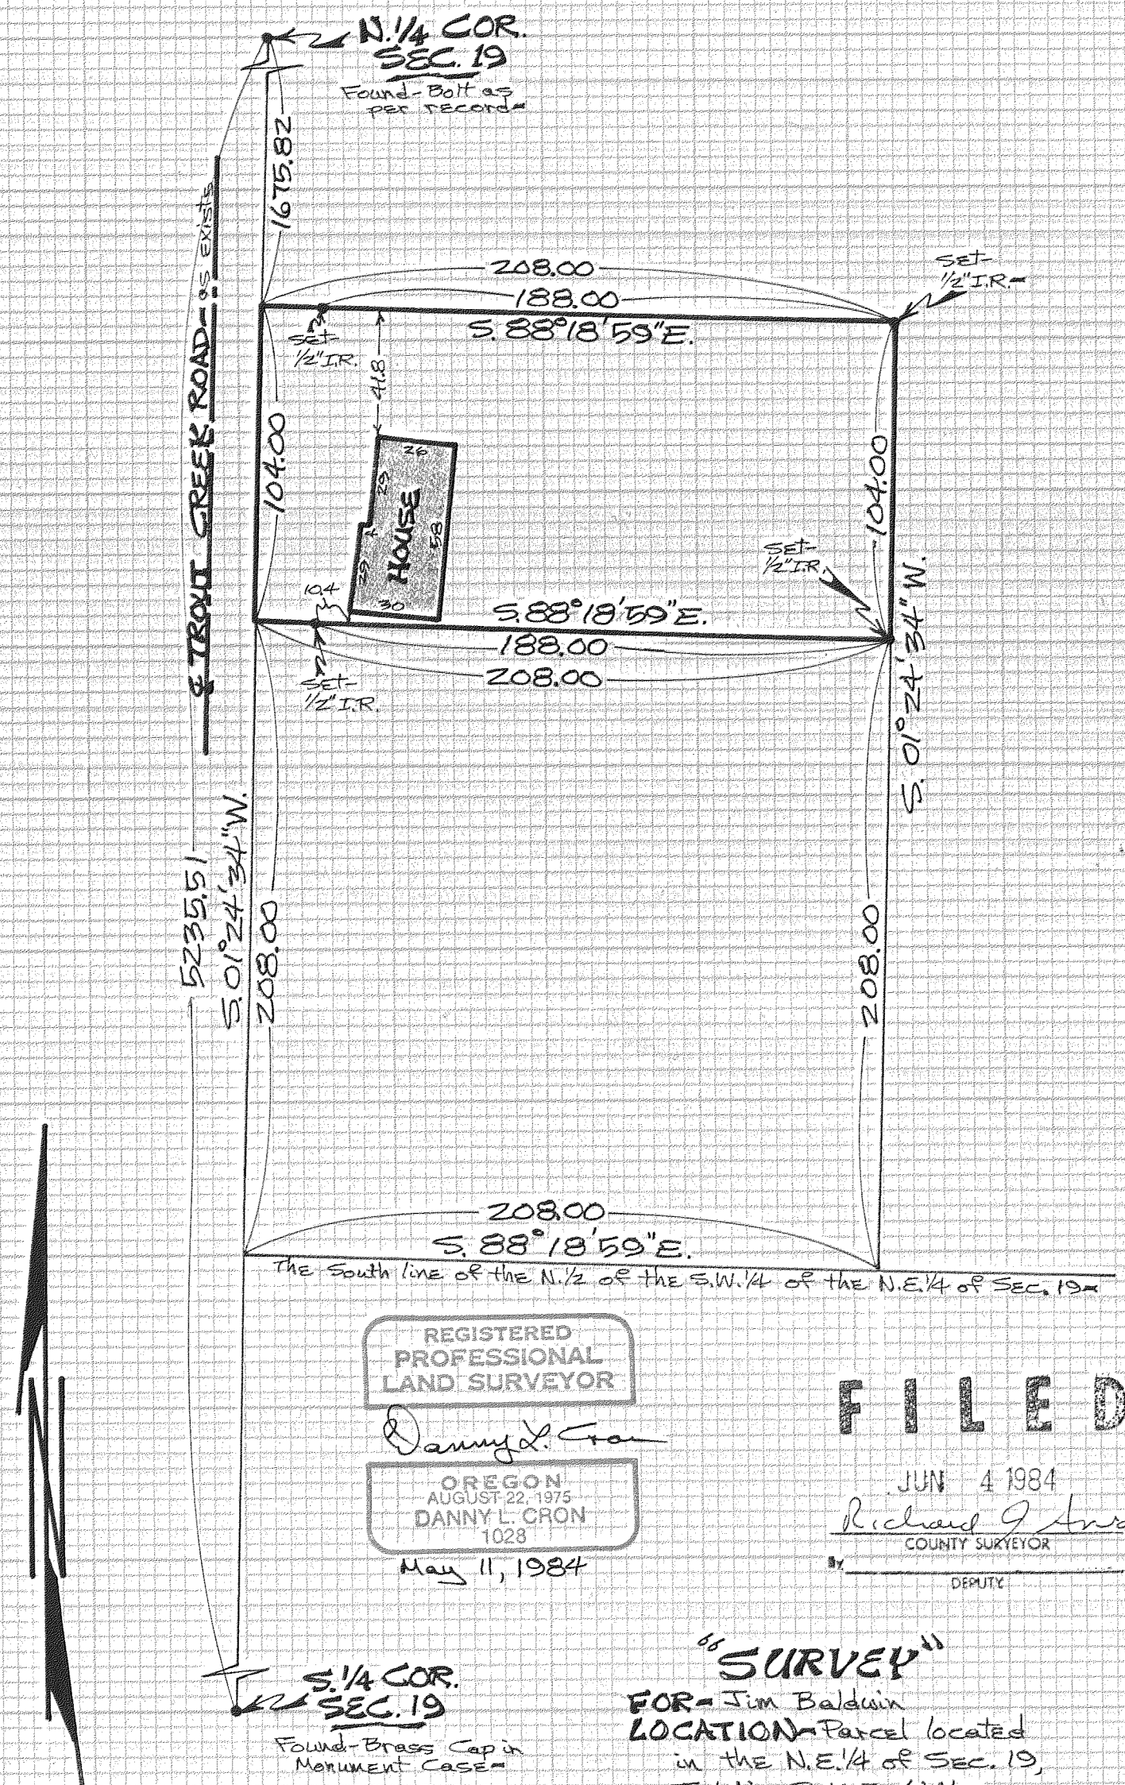

The South line of the N.1/2 of the S.W.1/4 of the N.E.1/4 of Sec. 19

REGISTERED PROFESSIONAL LAND SURVEYOR
Danny L. Cron
OREGON
AUGUST 22, 1975
DANNY L. CRON
1028
May 11, 1984

FILED
JUN 4 1984
Richard G Arnold
COUNTY SURVEYOR
By _____ DEPUTY

scale-1"=50'

Basis of Bearing & Survey control as per D.L.C. 4/2/83 survey.

NOTE: Iron rod (I.R.) monuments set have yellow, plastic cap stamped "LS 1028" affixed.

"SURVEY"
FOR- Jim Baldwin
LOCATION- Parcel located in the N.E.1/4 of Sec. 19, T. 1 N., R. 10 E., W.M.
HOOD RIVER COUNTY, OREGON

D.L.C. Surveying
Dan Cron
5694 Trout Creek Road
Parkdale, Ore. 97041

84033