NARRATIVE

PURPOSE – DIVISION OF LAND
INSTRUMENT USED – TOPCON "GUPPEY"
REFERENCE – PREVIOUS SURVEYS BY THIS FIRM & FREY IN THIS SECTION
BASIS OF BEARING – PREVIOUS SURVEYS
DATE – MAY 30, 1984
SCALE – 1" = 100'

- ○ FOUND IRON ROD FROM PREVIOUS SURVEY
- □ FOUND X CHISLED ON ROCK FROM PREVIOUS SURVEY
- △ FOUND "C" CHISLED IN BASE OF BLUFF AS PER FREY & DEED
- ● SET 5/8" X 30" IRON ROD WITH RED PLASTIC CAP STAMPED PLS 896
- ■ SET POINT ON PROPERTY LINE

LOCATION – NW 1/4 SEC. 33, T.3N., R.10E., W.M., HOOD RIVER COUNTY, ORE.
○ IRON PIPE PER FREY (NOT TIED)

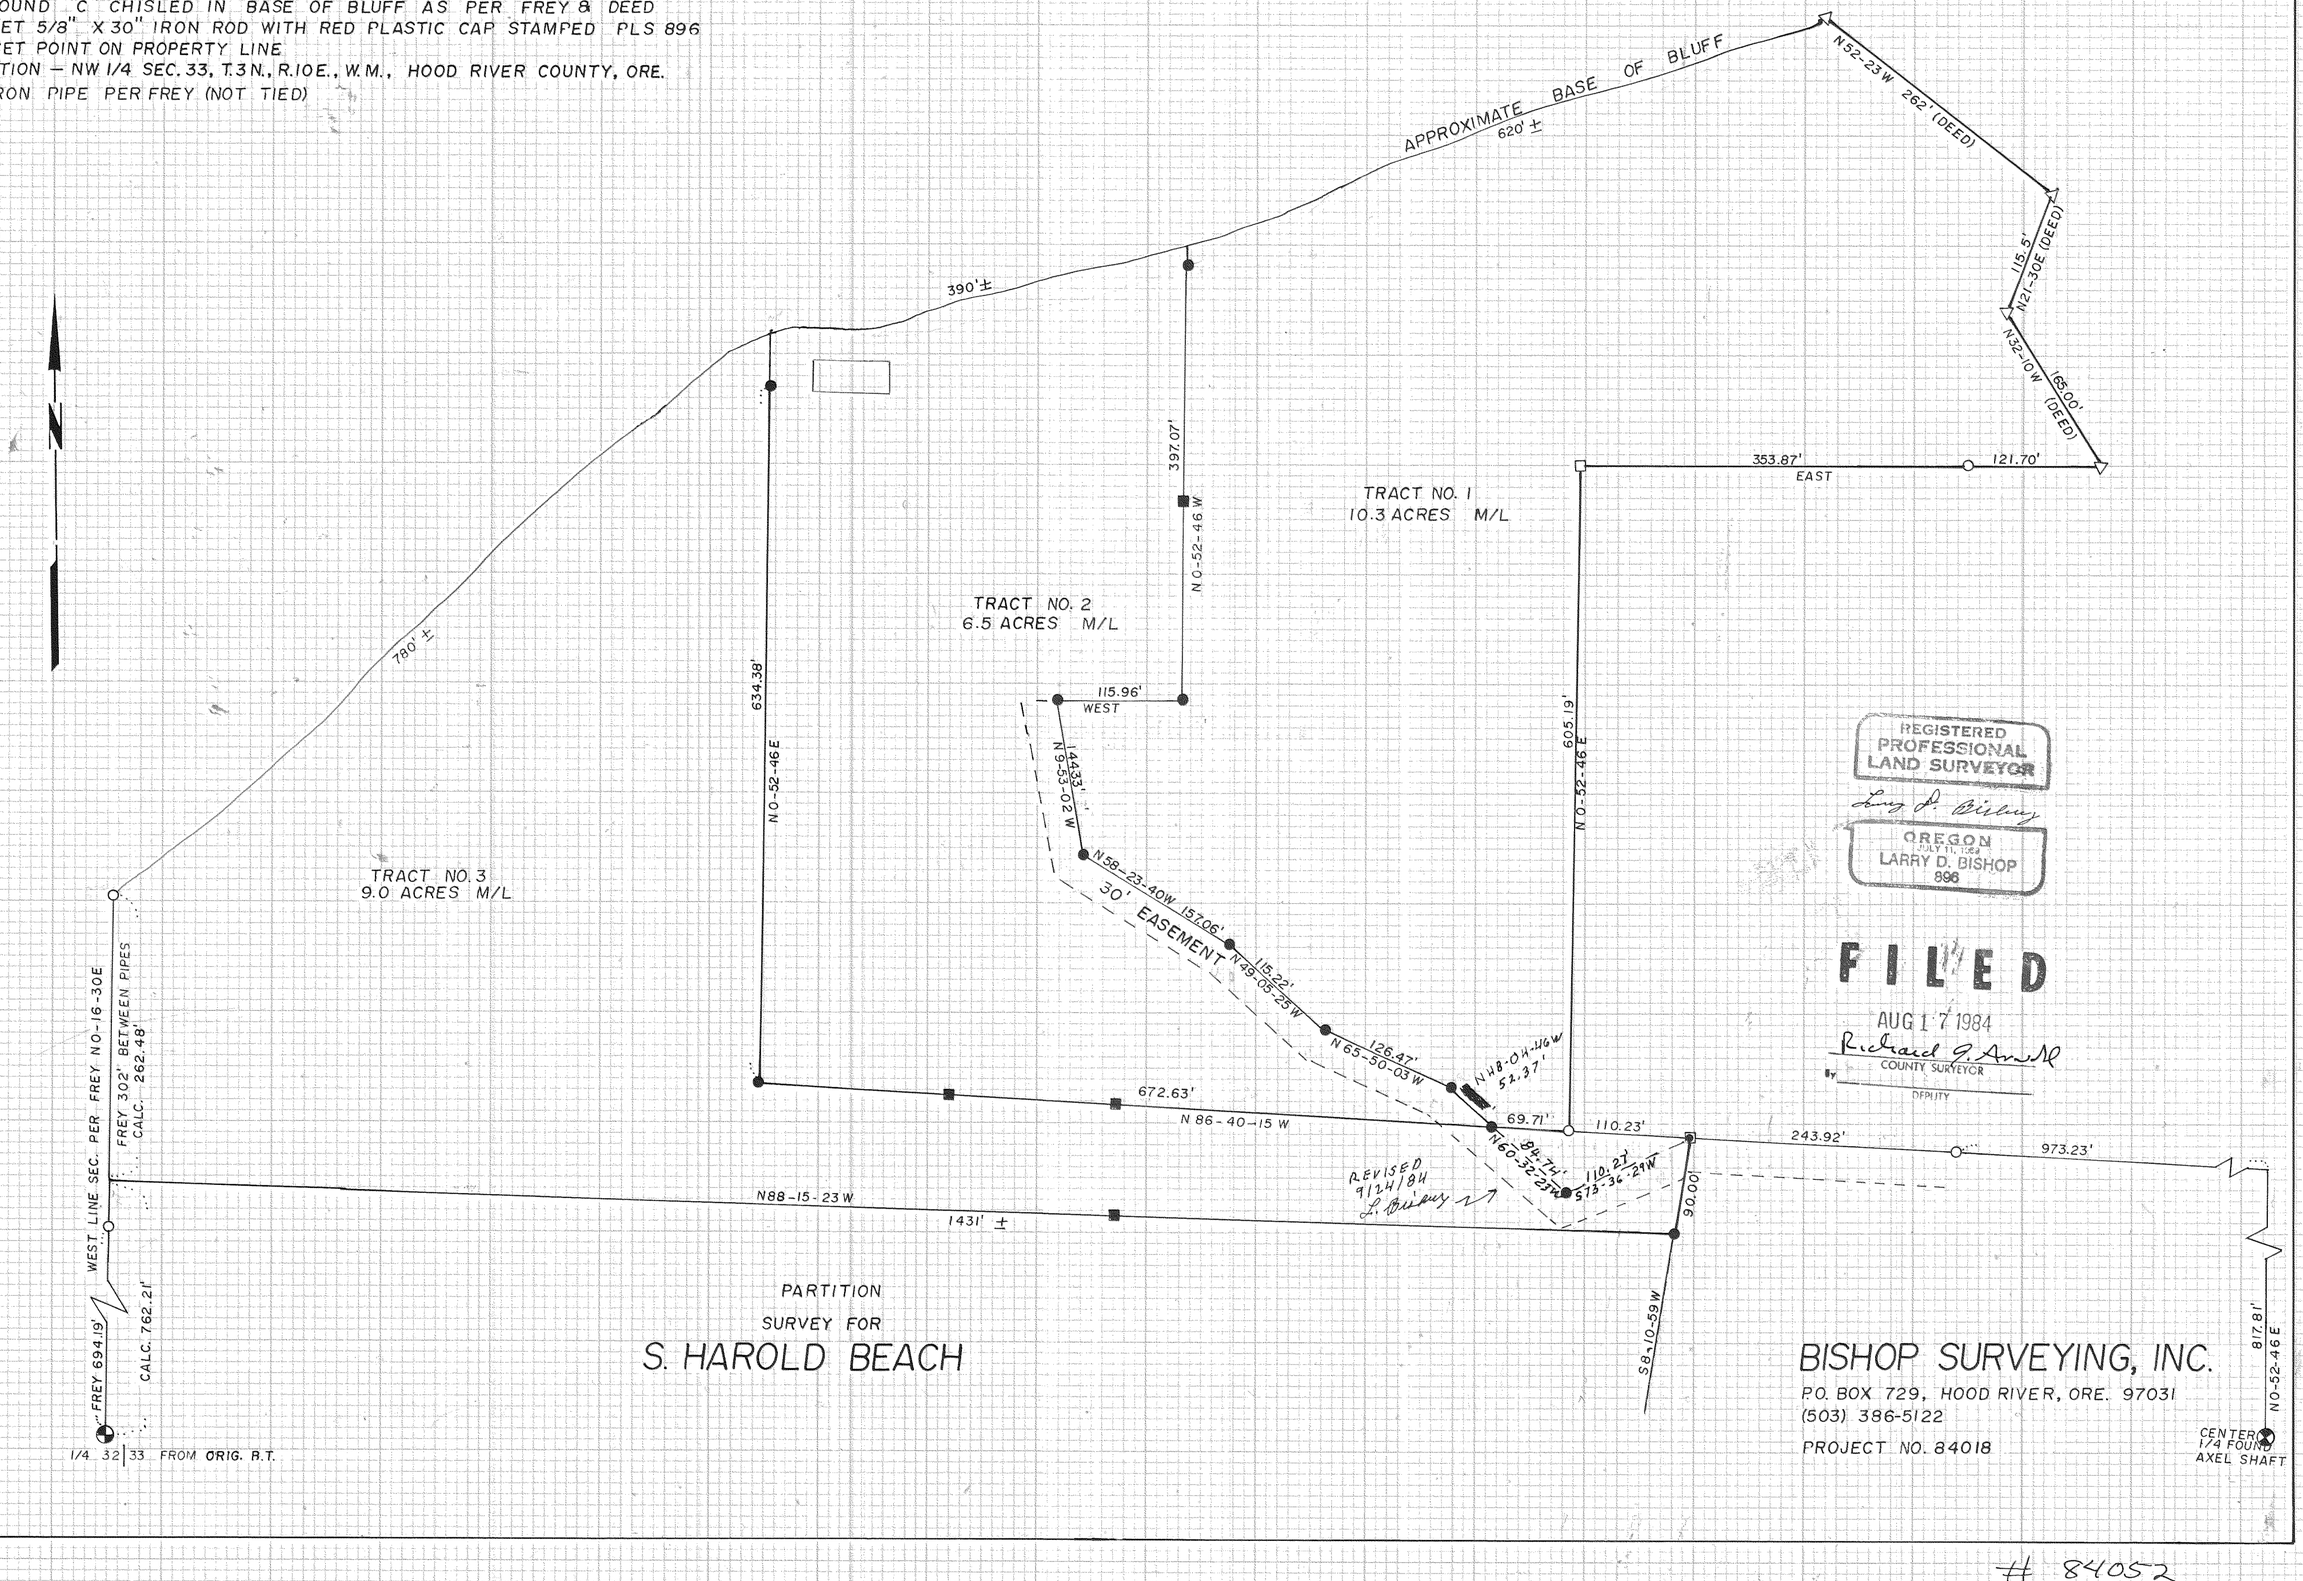

REVISED 9/24/84 L. Bishop

REGISTERED PROFESSIONAL LAND SURVEYOR
Larry D. Bishop
OREGON
JULY 11, 1984
LARRY D. BISHOP
896

FILED
AUG 17 1984
Richard G. Amold
COUNTY SURVEYOR
By _____ DEPUTY

PARTITION
SURVEY FOR
S. HAROLD BEACH

BISHOP SURVEYING, INC.
P.O. BOX 729, HOOD RIVER, ORE. 97031
(503) 386-5122

PROJECT NO. 84018

84052