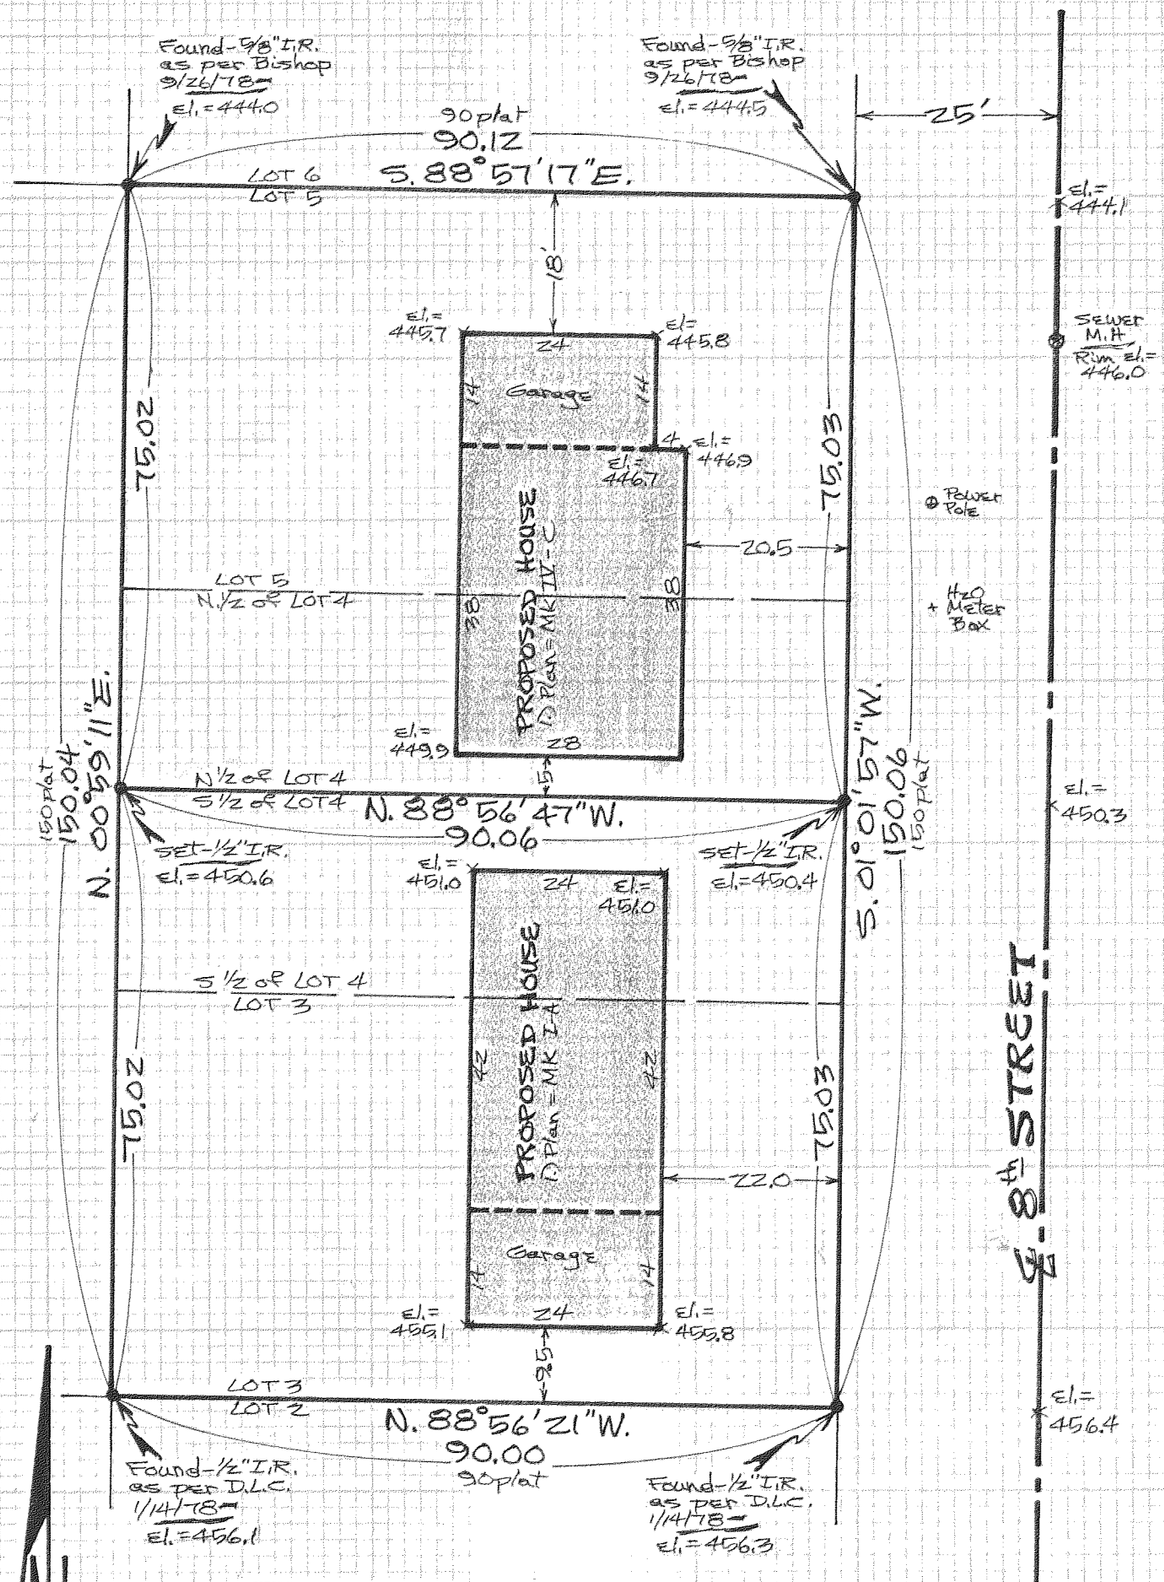

REGISTERED PROFESSIONAL LAND SURVEYOR

Danny L. Cron

OREGON
AUGUST 22, 1975
DANNY L. CRON
1028

Dec. 15, 1984

"SURVEY"

FOR- Eagle Homes, Inc.

LOCATION- Parcels being Lot 3 + the S.½ of Lot 4 & Lot 5 + the N.½ of Lot 4 of Block 1 of platted Waucoma Park Addition to the City of Hood River-

HOOD RIVER COUNTY, OREGON

Scale-1"=20'

Basis of Bearing as per D.L.C. 1/14/78 Survey-

NOTE: Iron rod (I.R.) monuments set have yellow, plastic cap stamped "LS 1028" affixed-

D.L.C. Surveying
Dan Cron
5694 Trout Creek Rd.
Parkdale, Ore. 97041

FILED

JAN 18 1985

Richard G. Arnold
COUNTY SURVEYOR

DEPUTY

85004