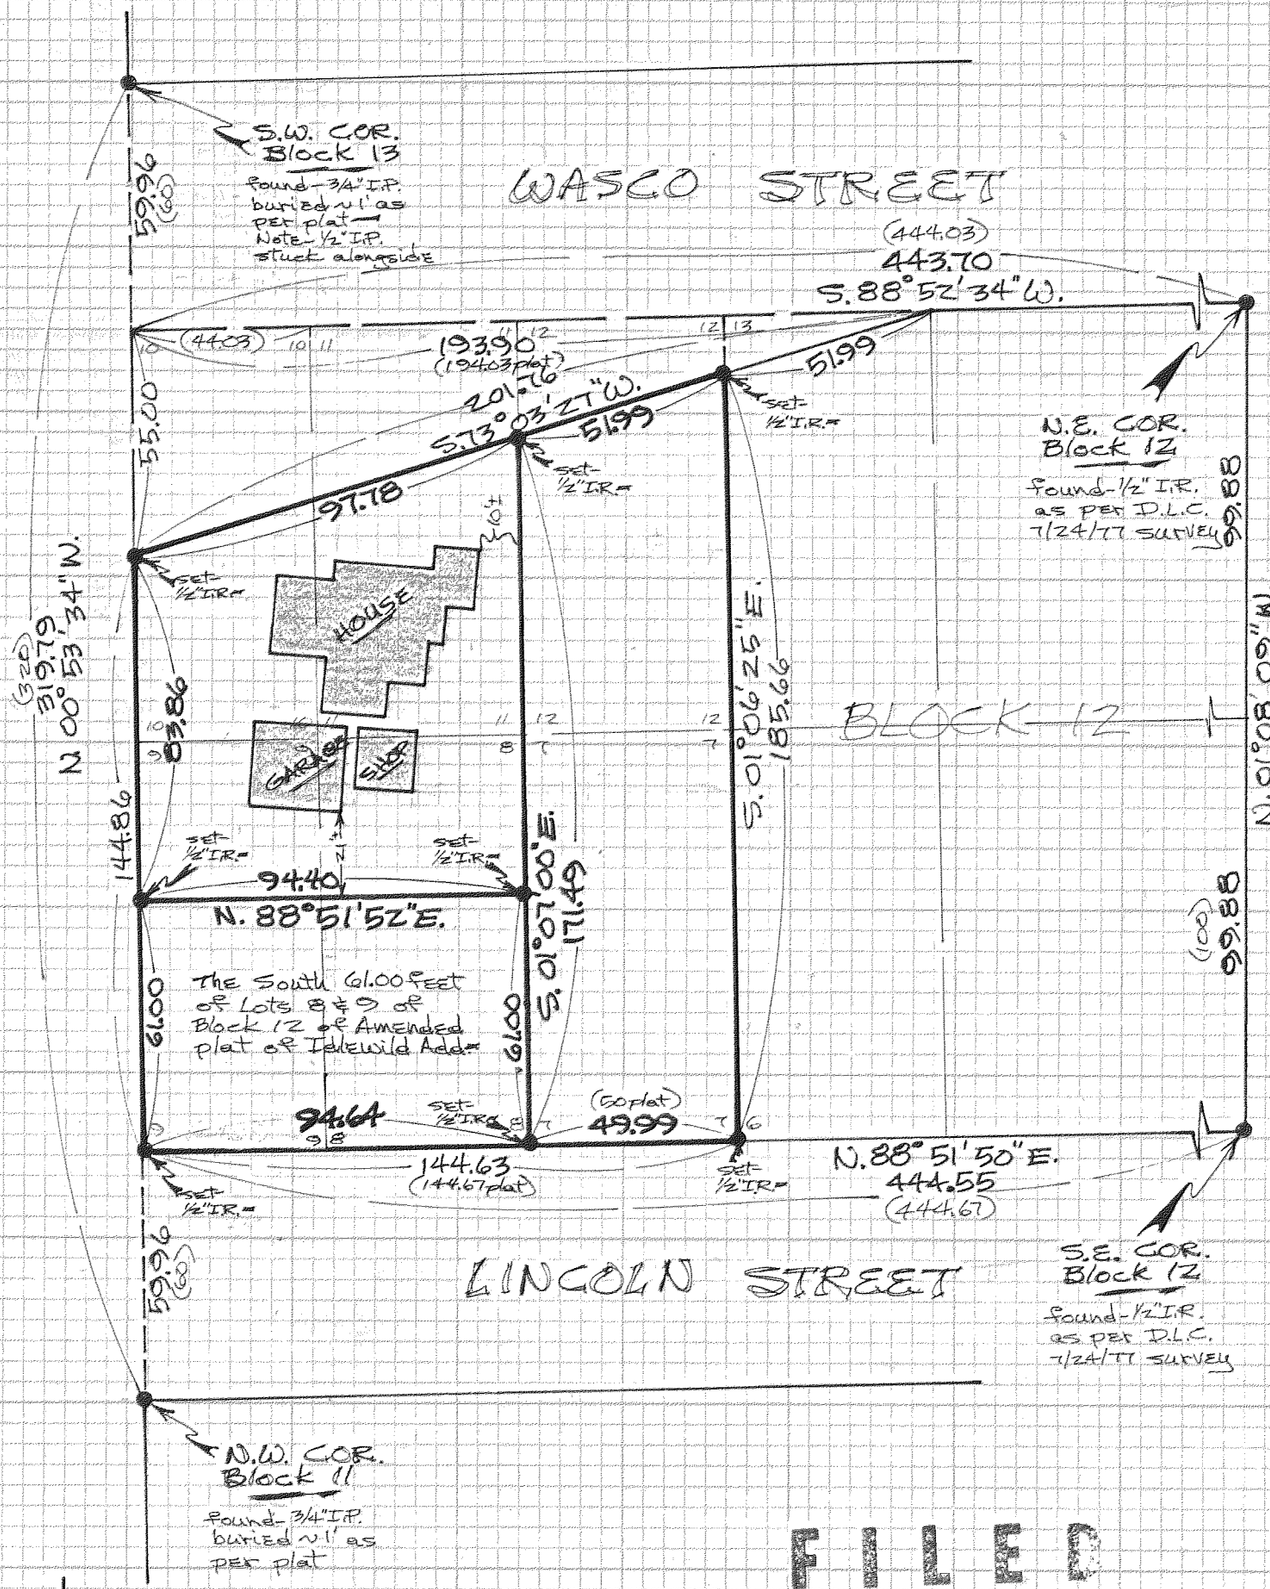

NOTE: Iron rod (I.R.) monuments set have yellow, plastic cap stamped "LS 1028" affixed-
D.L.C. Surveying
Dan Cron
5694 Trout Creek Rd.
Parkdale, Ore.
97041

REGISTERED PROFESSIONAL LAND SURVEYOR
Danny L. Cron
OREGON
AUGUST 22, 1975
DANNY L. CRON
1028

July 13, 1981
Revised Apr. 5, 1985 to show division of Lots 7,8,9,10,11, & 12 & monuments set-

FILED
APR 22 1985
Richard G. Arndt
COUNTY SURVEYOR
DEPUTY

of "SURVEY"

FOR- Chuck Forbach

LOCATION- Lots 7,8,9,10,11, & 12 of Block 12 of Amended Plat of Idlewild Addition to the City of Hood River less portion conveyed to City-

HOOD RIVER COUNTY, OREGON

3N 10 26 DB

Scale- 1"=40'

assumed basis of bearing
(#) = platted distance

BY..... DATE..... SUBJECT.....
CHKD. BY..... DATE..... JOB NO..... SHEET NO..... OF.....

85018