#85020

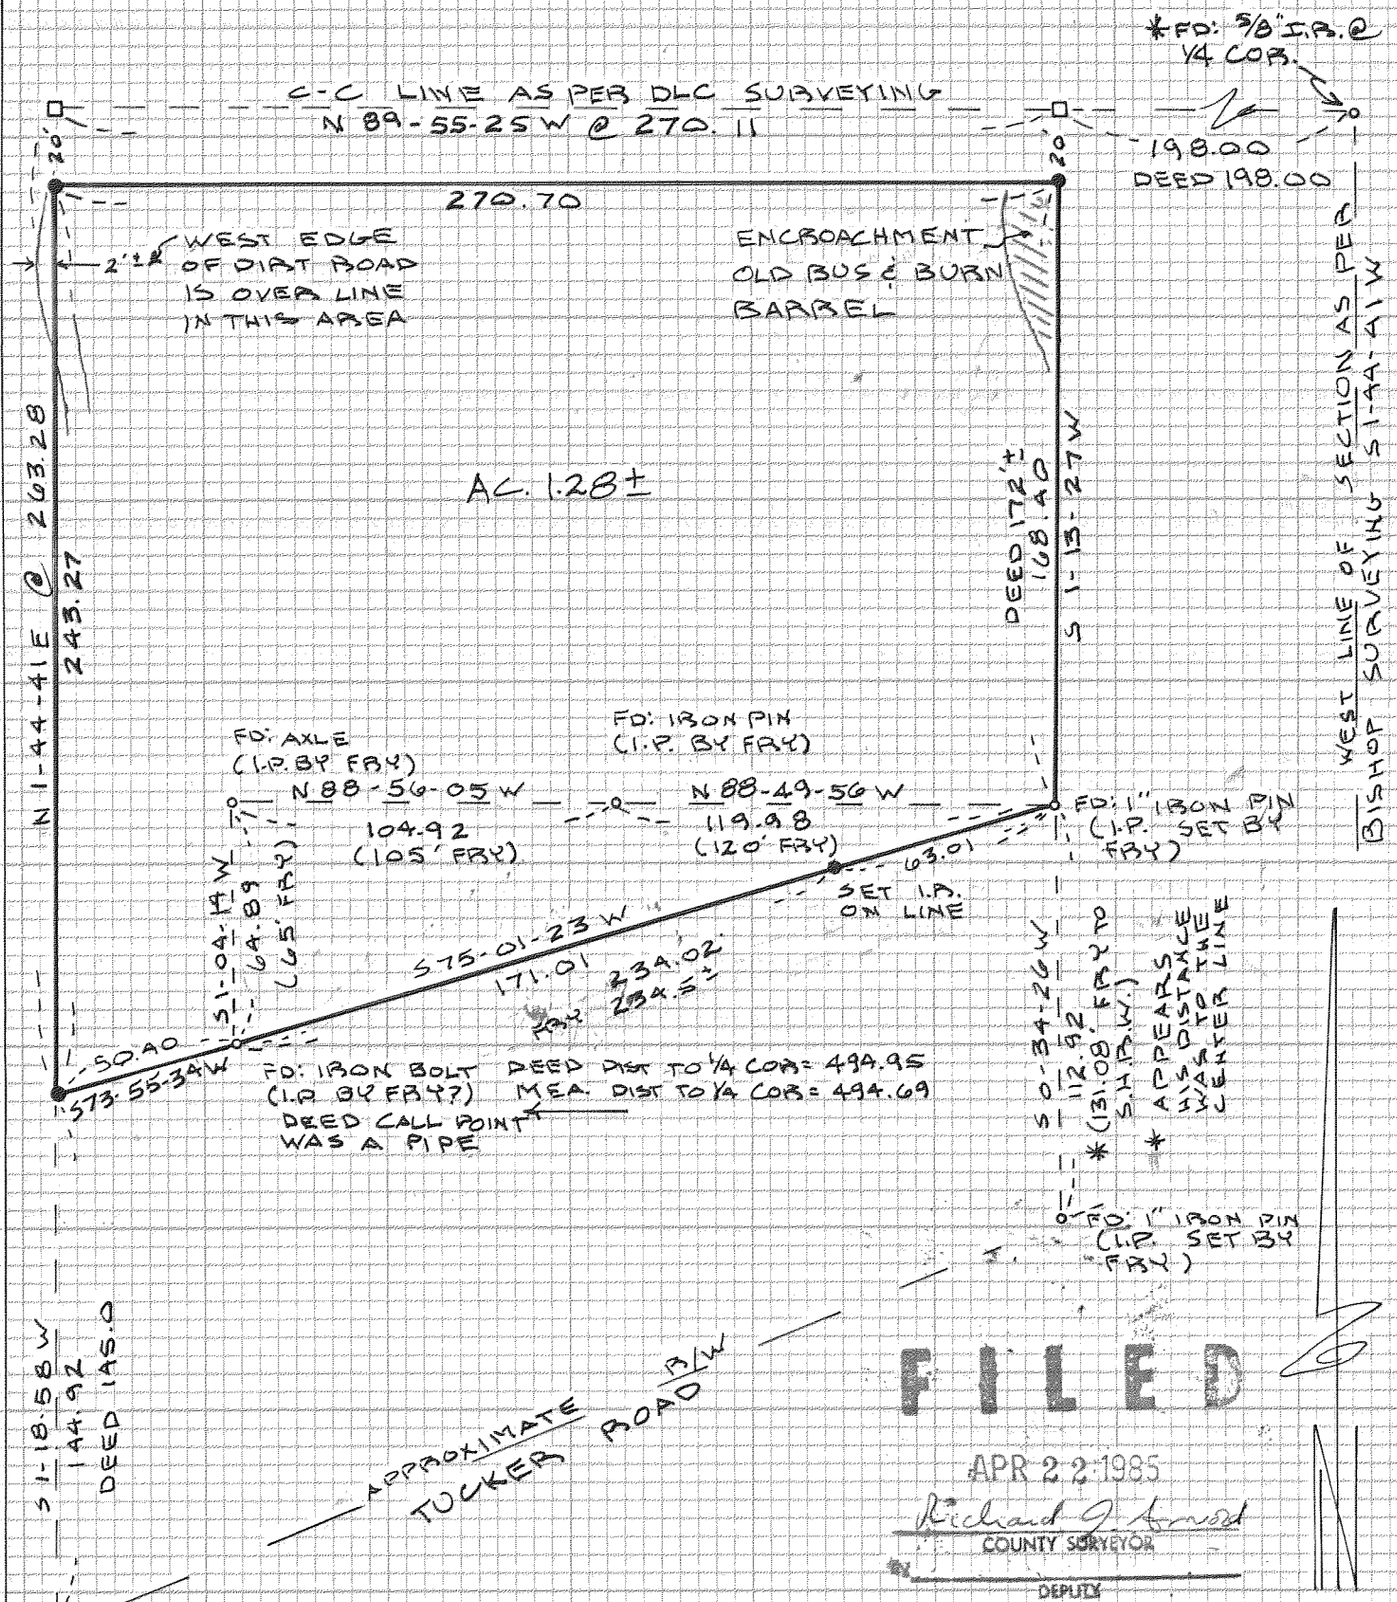

FILED

APR 22 1985

Richard J. Arnold

COUNTY SURVEYOR

DEPUTY

BASIS OF BEARING: ASSUMED

SURVEY LOCATED IN THE NE 1/4, SE 1/4, SEC 15, T2N, R10E, WM.

LEGEND

- ○ FOUND MONUMENT AS NOTED
- ● SET 5/8"x30" IRON ROD
- □ CALCULATED, NOT SET

NARRATIVE

* 5/8" IRON ROD ASSUMED TO HAVE BEEN PLACED INSIDE 2" IRON PIPE OR REPLACED 2" I.P. OF RECORD. I.R. FIT CALLS & DID NOT WANT TO DIG ROAD UP.

REFERENCE SURVEYS

(1) SURVEY NUMBER 82015, 10/2/82
(2) SURVEY NUMBER 80046, 6/12/80
(3) SURVEY NUMBER 0945, 8/1962

I FELT MR. FRY'S POINTS AS LOCATED MORE CLOSELY REPRESENTED THE DEED CALLS THAN ANY OTHER EVIDENCE FOUND UPON THE GROUND OR OF RECORD. THEREFOR, HELD THESE MONUMENTS FOR THE SOUTH LINE OF THE SURVEYED PARCEL.

REGISTERED PROFESSIONAL LAND SURVEYOR

Roy O. Gaylord

OREGON
JULY 13, 1979
ROY O. GAYLORD
1815

SURVEY FOR

JOHN BRENNAN

HOOD RIVER, OR.

TEBBA SURVEYING
DATE: 3/1985
SCALE: 1" = 50'
PROJECT: 8452
P.O. BOX 617, HOOD RIVER, OR. 97031

#85020