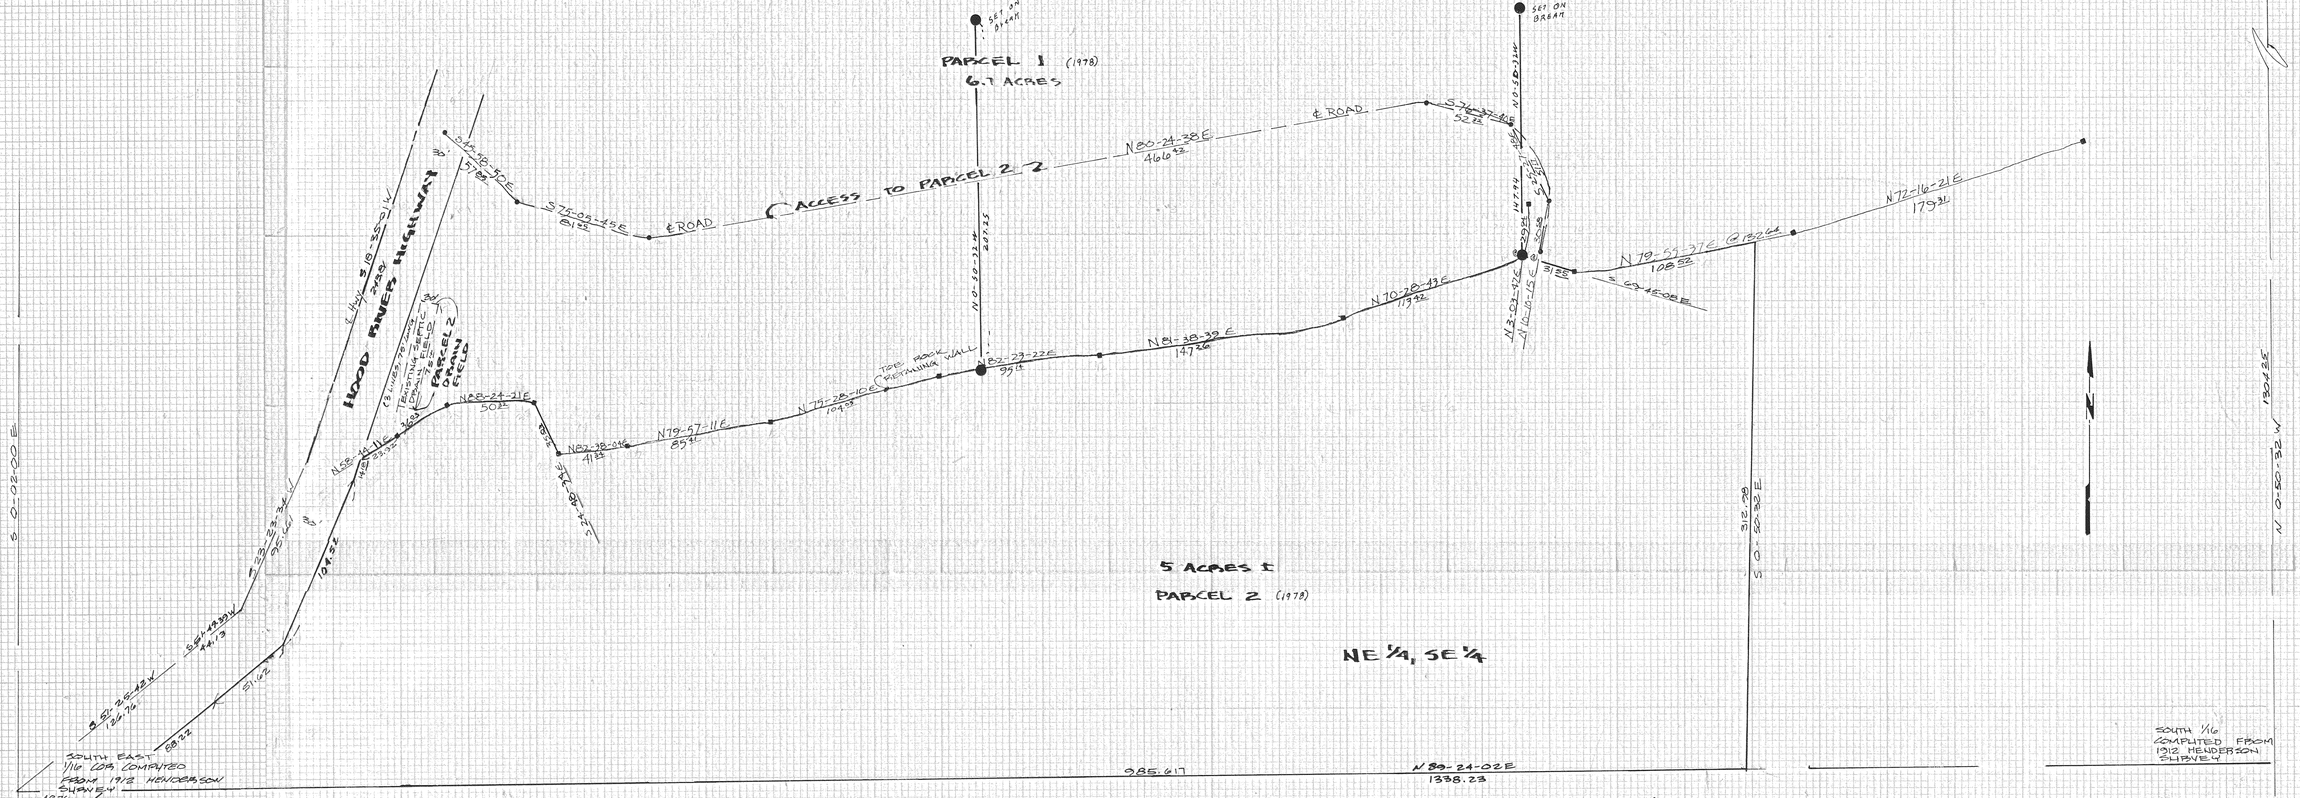

REFERENCE:
L.A. HENDERSON PLAT OF THE SUBDIVISION OF THE SE 1/4, SEC 15 DATED SEP 9, 1912

FILED
MAY 10 1985
Richard G. Arnold
COUNTY CLERK
DEPUTY

REGISTERED PROFESSIONAL LAND SURVEYOR
Larry D. Bishop
OREGON
JULY 11, 1968
LARRY D. BISHOP
896

SURVEY FOR
WAYNE E. SEVERNS
HOOD RIVER, OR.

SURVEY LOCATED IN:
SE 1/4, SEC 15, T2N, R10E, WM
HOOD RIVER COUNTY, OR.

BASIS OF BEARING:
SOLAR OBSERVATION

LEGEND
- ⊙ FOUND MONUMENT
- • ANGLE POINT GRAVEL DRIVE
- ▪ ANGLE POINT & TOE ROCK WALL
- ● SET 5/8"x30" IRON ROD 4/185

BISHOP SURVEYING
DATE: 8-11-'78
SCALE: 1"=40'
DRAWN: B. GAYLORD
PROJECT: 780069

#65030