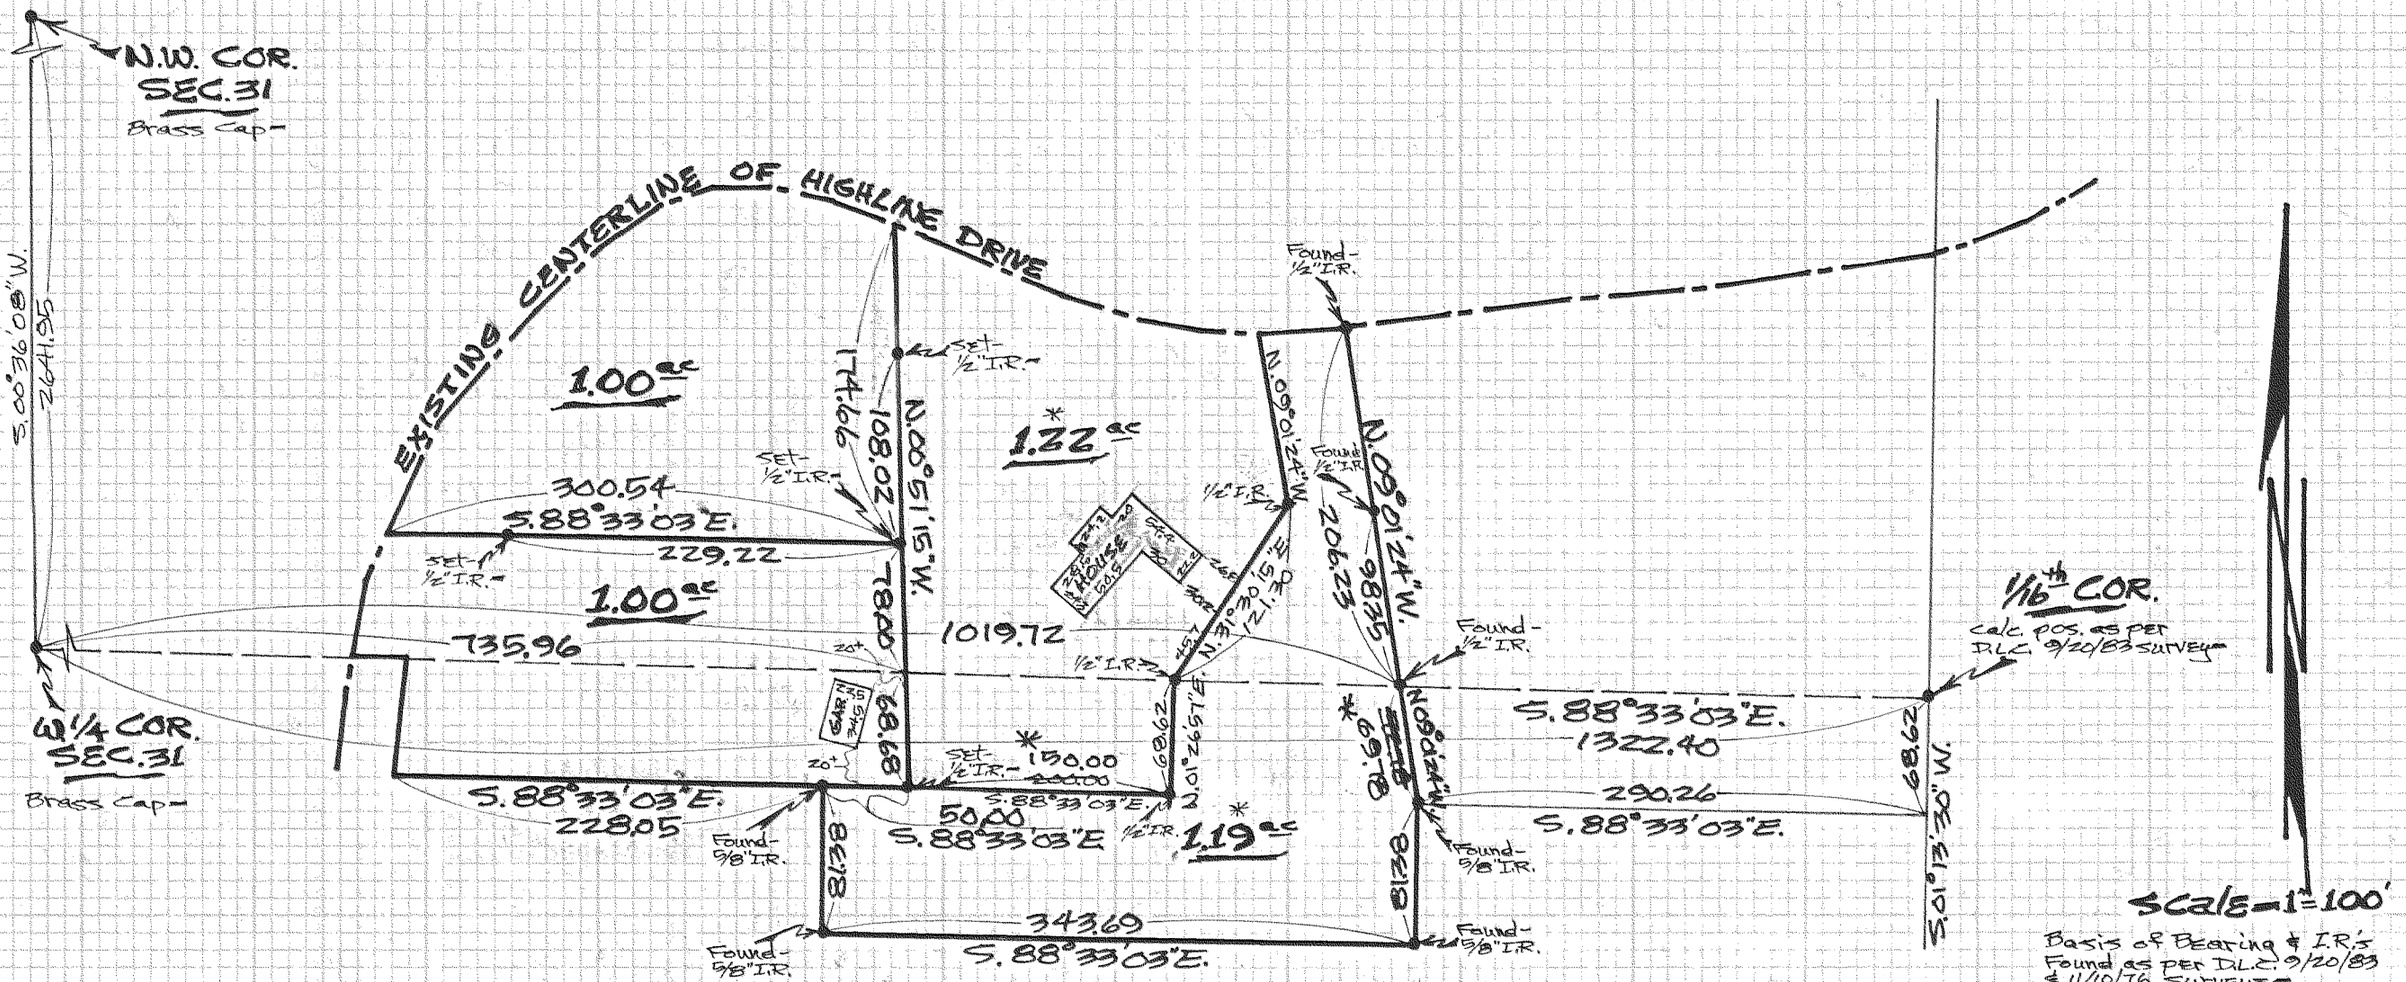

Basis of Bearing & I.R.'s Found as per D.L.C. 9/20/83 & 11/10/76 Surveys-

FILED

Feb 18, 1986

Richard J. Arnold

COUNTY SURVEYOR

REGISTERED PROFESSIONAL LAND SURVEYOR

Danny L. Cron

OREGON AUGUST 22, 1975 DANNY L. CRON 1028

DEC. 15, 1985

Feb. 2, 1986 (Set-1/2"I.R.'s)

Revised- 4/23/86 to show 1.22ac & 1.19ac Parcels

*Revised 11/8/91 D.C.

"SURVEY"

FOR- Dusty Moss

LOCATION- Parcels located in the West 1/2 of Sec. 31, T.3N., R.11E., W.M.-

HOOD RIVER COUNTY, OREGON

DLC SURVEYING
DAN CRON 352-6574
5694 TROUT CREEK ROAD
PARKDALE, OREGON 97041

86006