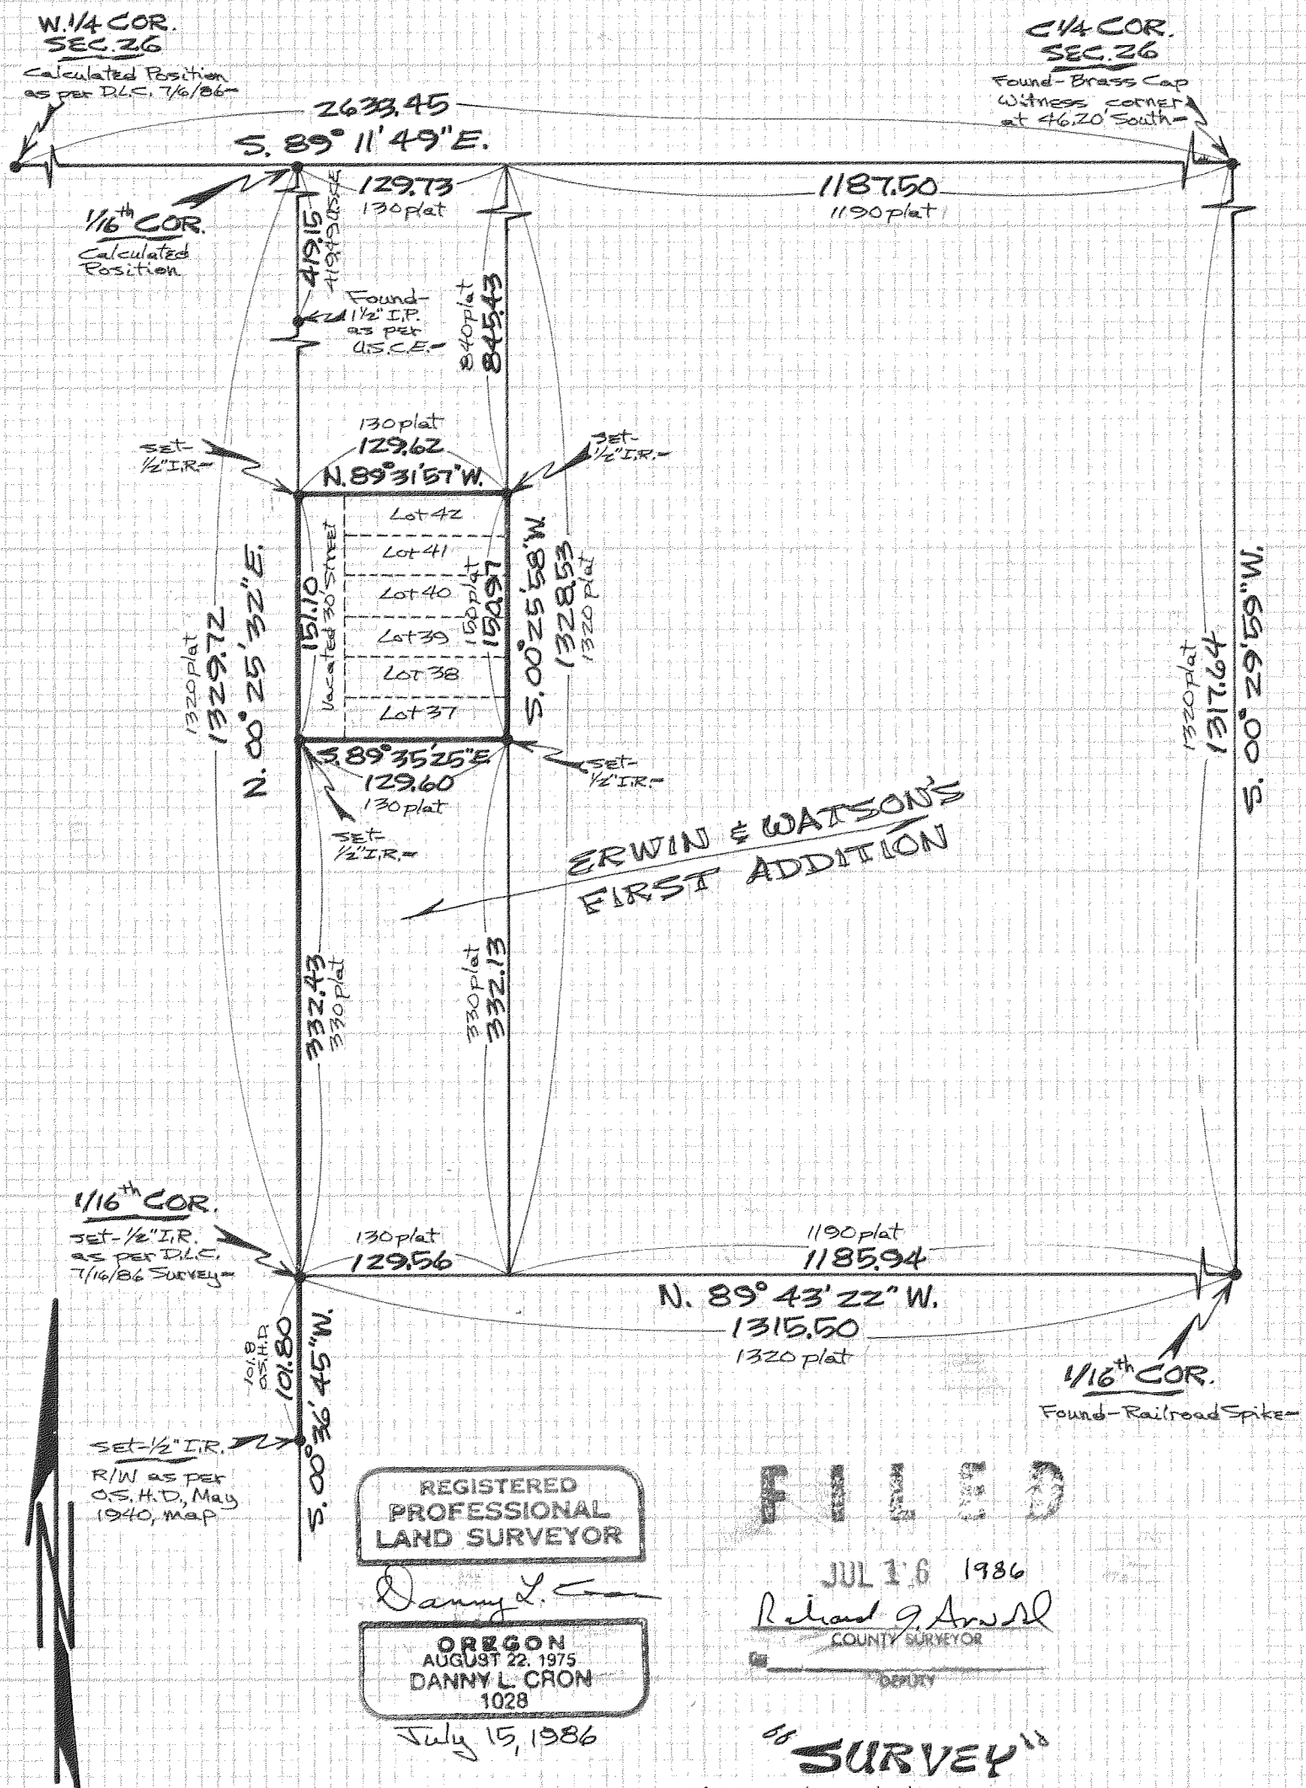

REGISTERED PROFESSIONAL LAND SURVEYOR
Danny L. Cron
OREGON
AUGUST 22, 1975
DANNY L. CRON
1028
July 15, 1986

FILED
JUL 16 1986
Richard G. Arnold
COUNTY SURVEYOR
DEPUTY

scale-1"=100'

Basis of Bearing & Partial Survey Control as per D.L.C. 7/6/86 Survey-

NOTE: Iron rod (I.R.) monuments set have yellow, plastic cap stamped "LS 1028" affixed-

"SURVEY"

FOR- Herschel Johnson

LOCATION- Lots 37 thru 42 of Block 10 of platted Erwin & Watson's First Addition to the City of Hood River, plus a portion of vacated street, plus a portion of 1/16th line-

HOOD RIVER COUNTY, OREGON

DLC SURVEYING
DAN CRON 352-6574
5894 TROUT CREEK ROAD
PARKDALE, OREGON 97041

#1 86045