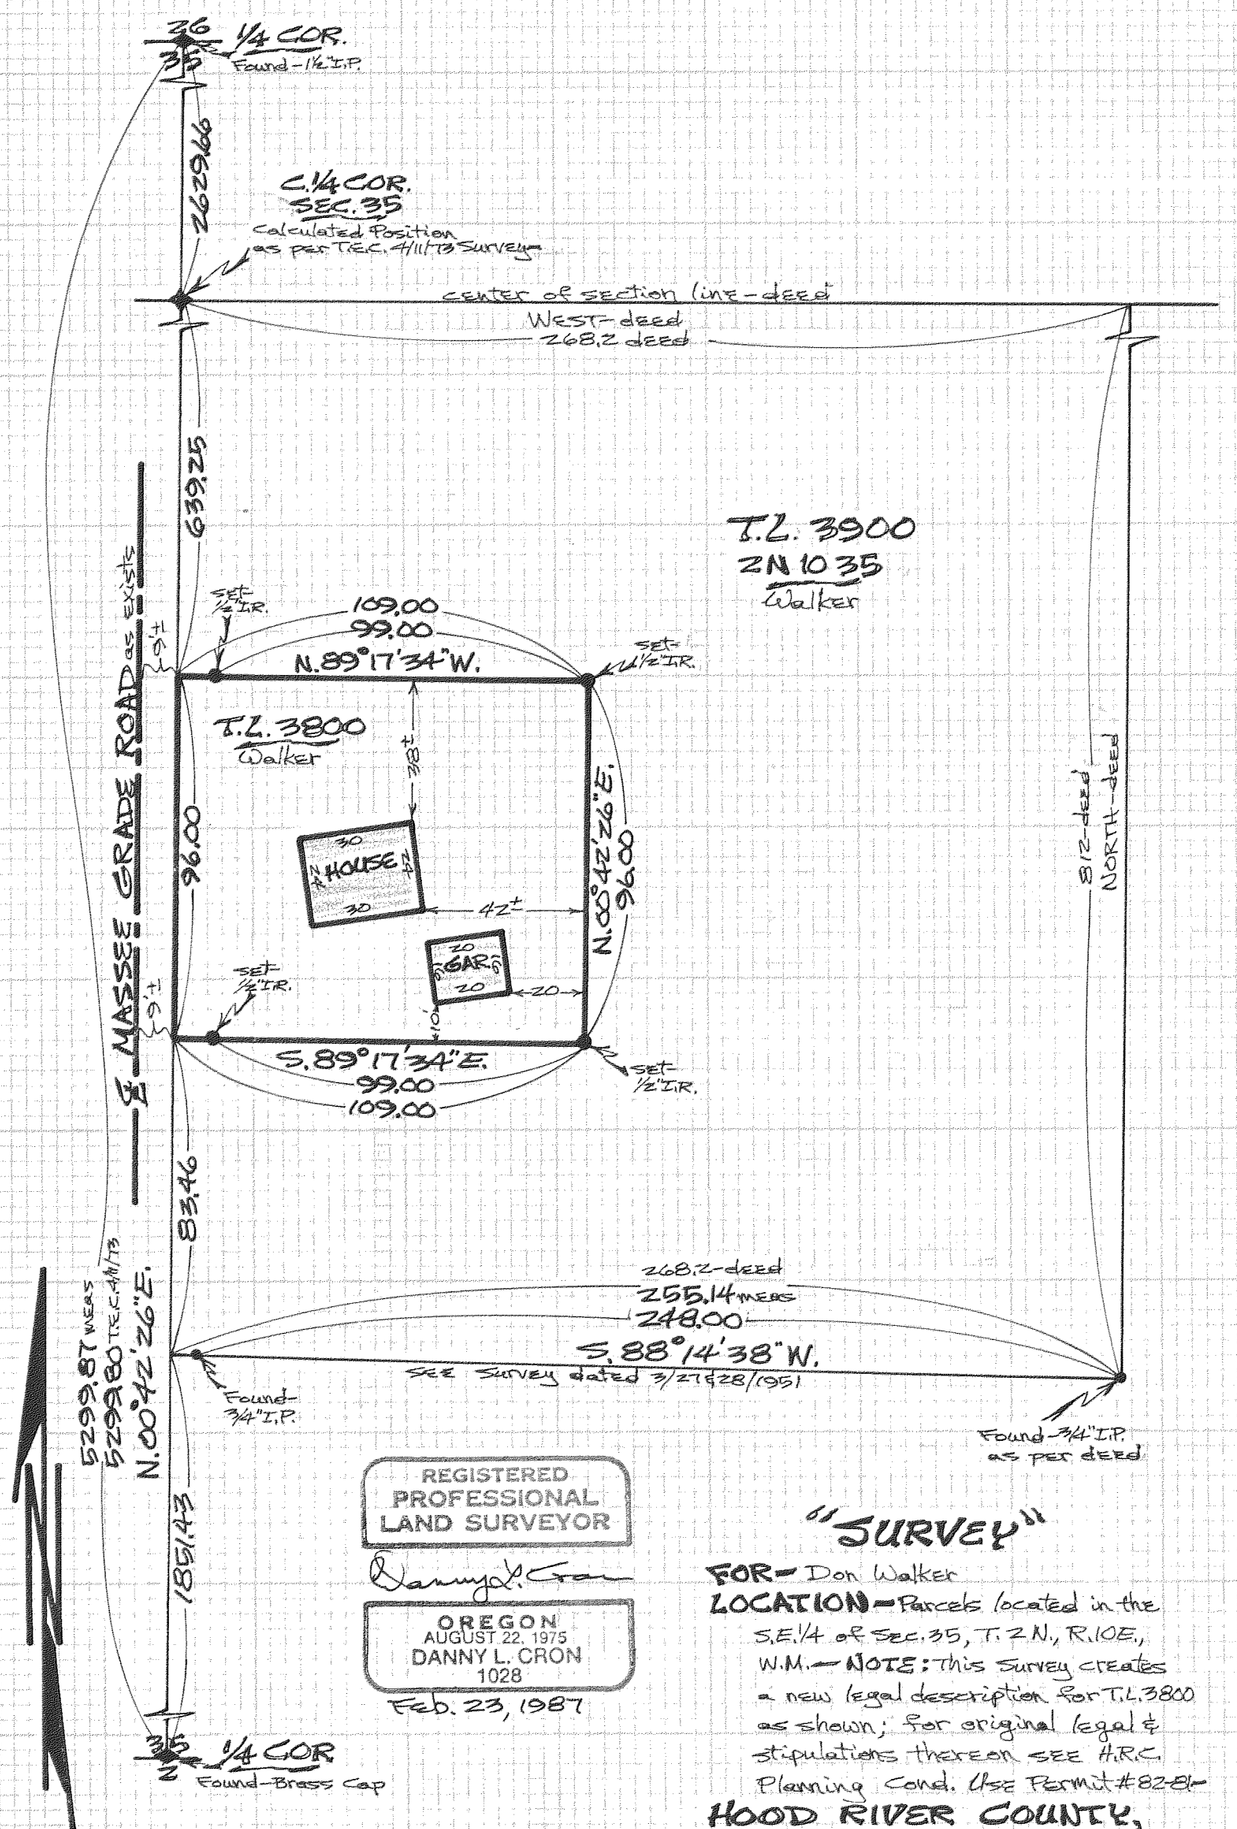

REGISTERED
PROFESSIONAL
LAND SURVEYOR

Danny L. Cron

OREGON
AUGUST 22, 1975
DANNY L. CRON
1028

Feb. 23, 1987

"SURVEY"

FOR- Don Walker

LOCATION- Parcels located in the S.E.1/4 of Sec. 35, T. 2 N., R. 10 E., W.M. — **NOTE:** This Survey creates a new legal description for T.L. 3800 as shown; for original legal & stipulations thereon SEE H.R.C. Planning Cond. Use Permit #82-81-

HOOD RIVER COUNTY, OREGON

SCALE-1"=40'

Basis of bearing & Section Control as per T.E.C. 4/11/73 Survey

NOTE: Iron rod (I.R.) monuments set have yellow plastic cap stamped "LS 1028" affixed

DLC SURVEYING
DAN CRON 352-6574
5894 TROUT CREEK ROAD
PARKDALE, OREGON 97041

FILED

MAR 9

Richard G. Andal
COUNTY SURVEYOR

By _____
DEPUTY

#87009