


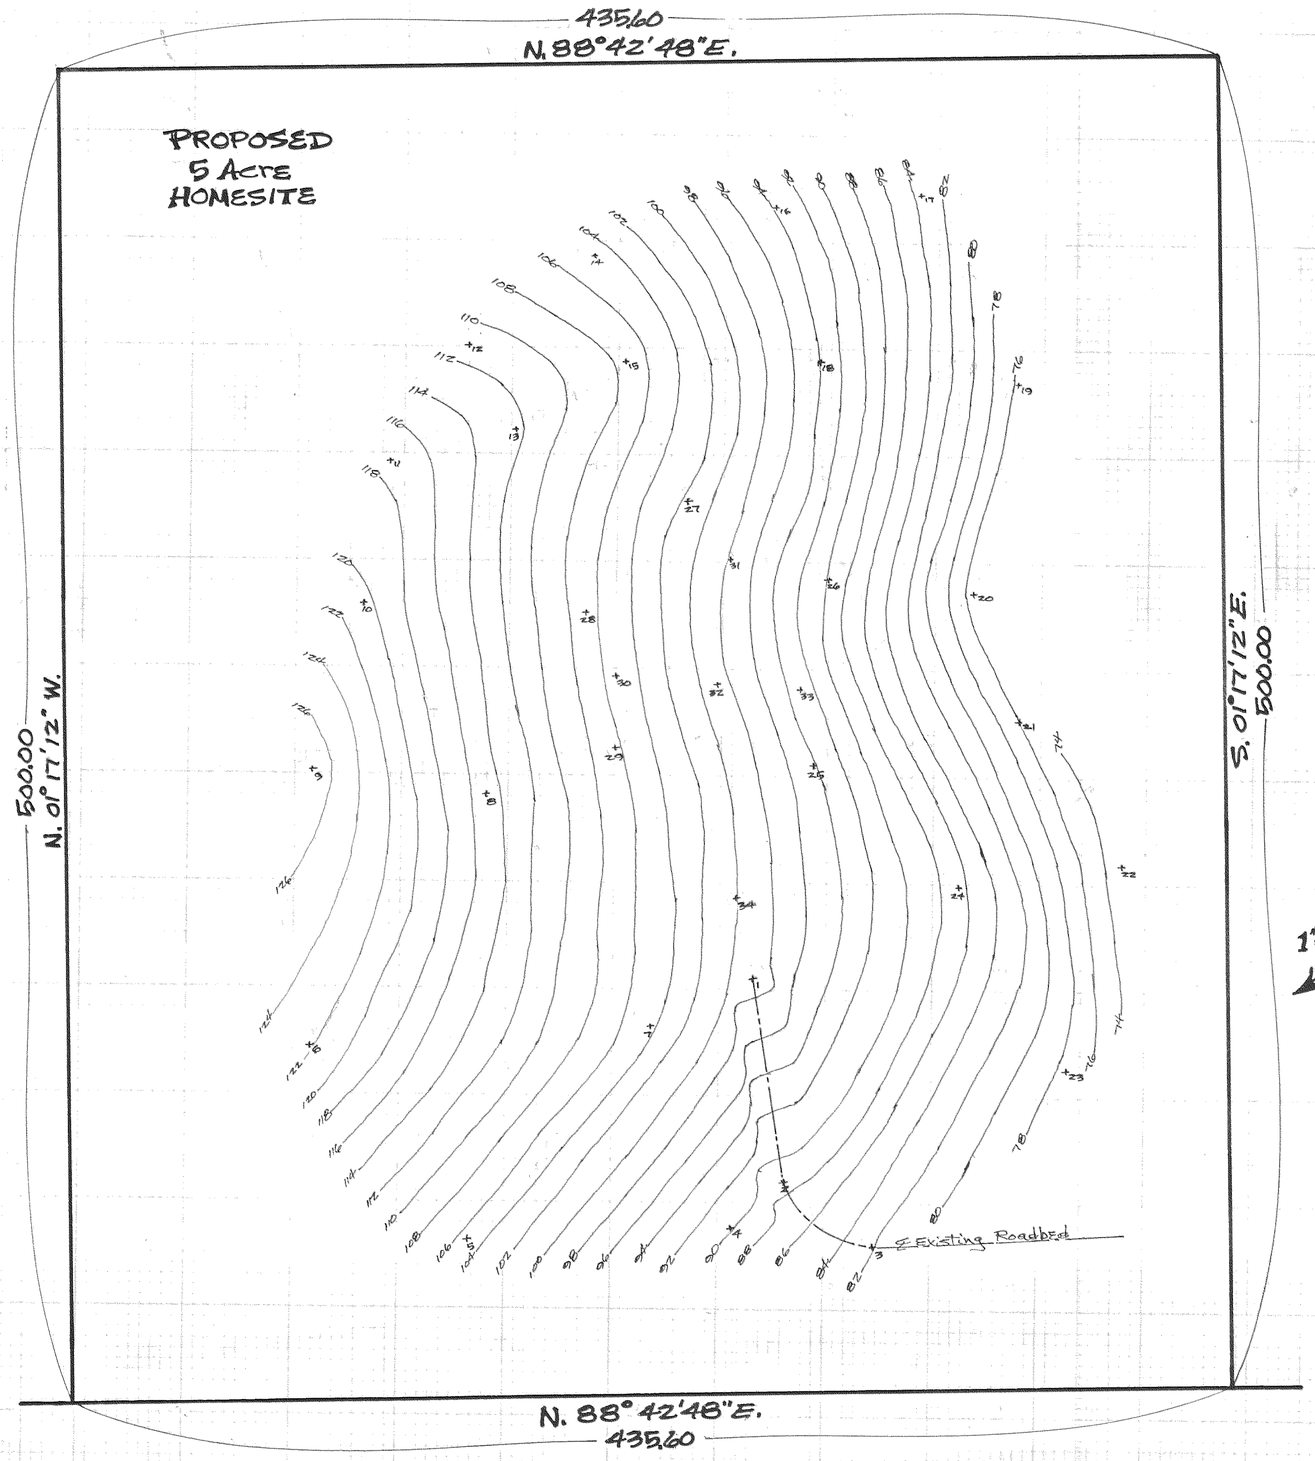


Scale
1"=40' 1"=400'

Assumed Basis of Bearing-

NOTE: Iron rod (I.R.) monuments set have yellow, plastic cap stamped "LS1028" affixed-

Assumed Basis of Elevation-

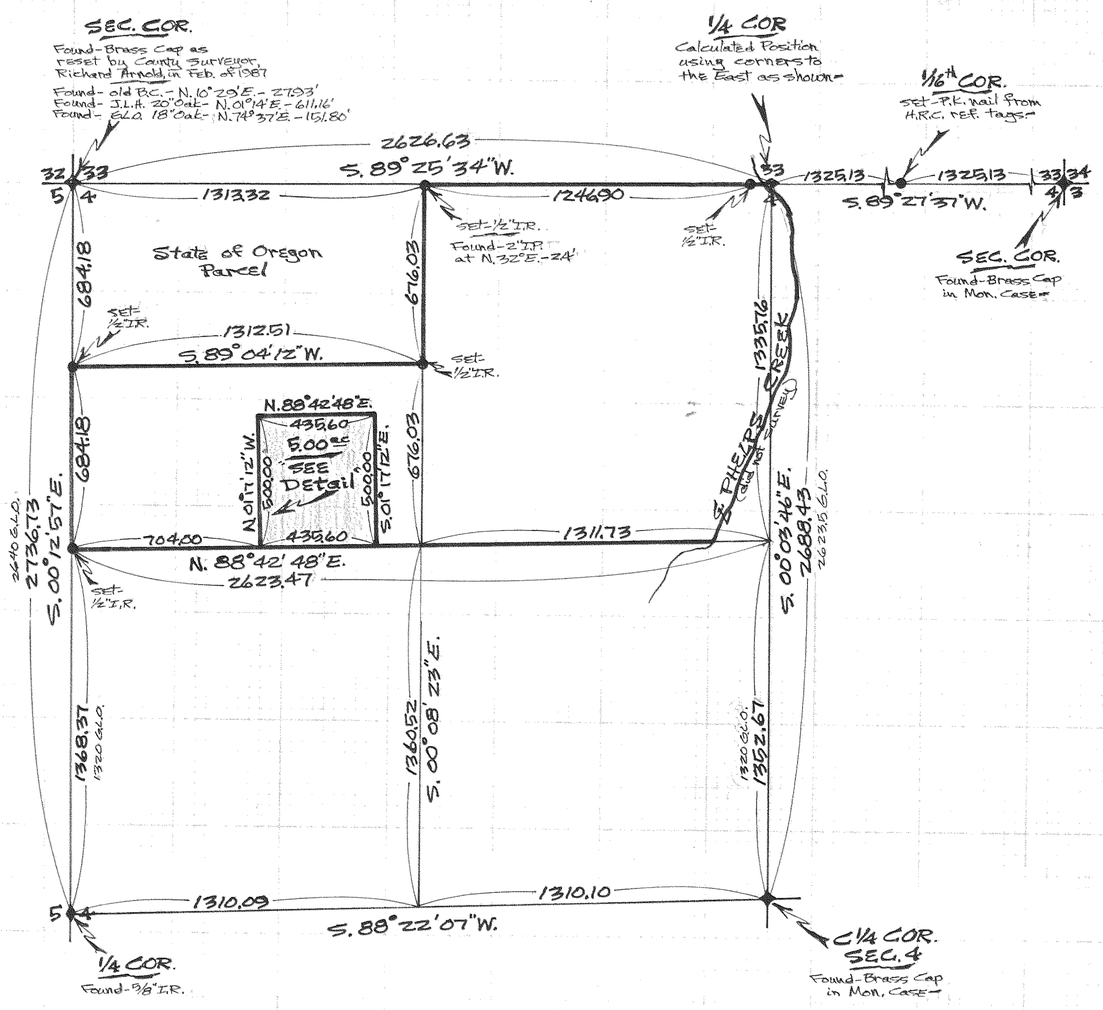REGISTERED PROFESSIONAL LAND SURVEYOR
Danny L. Cron
OREGON
AUGUST 22, 1975
DANNY L. CRON
1028
Feb. 18, 1987

"SURVEY"
FOR- Jeff Lahti
LOCATION- Parcels located in Sec. 4 of T. 2 N., R. 10 E., W.M.-
HOOD RIVER COUNTY, OREGON

DLC SURVEYING
DAN CRON 352-6574
5694 TROUT CREEK ROAD
PARKDALE, OREGON 97041

FILED
MAR 9, 1987
Richard G. Arnold
COUNTY SURVEYOR
DEPUTY

# 87011