87020

FILED

APR 7, 1987

Richard J. Arnold
COUNTY SURVEYOR

DEPUTY

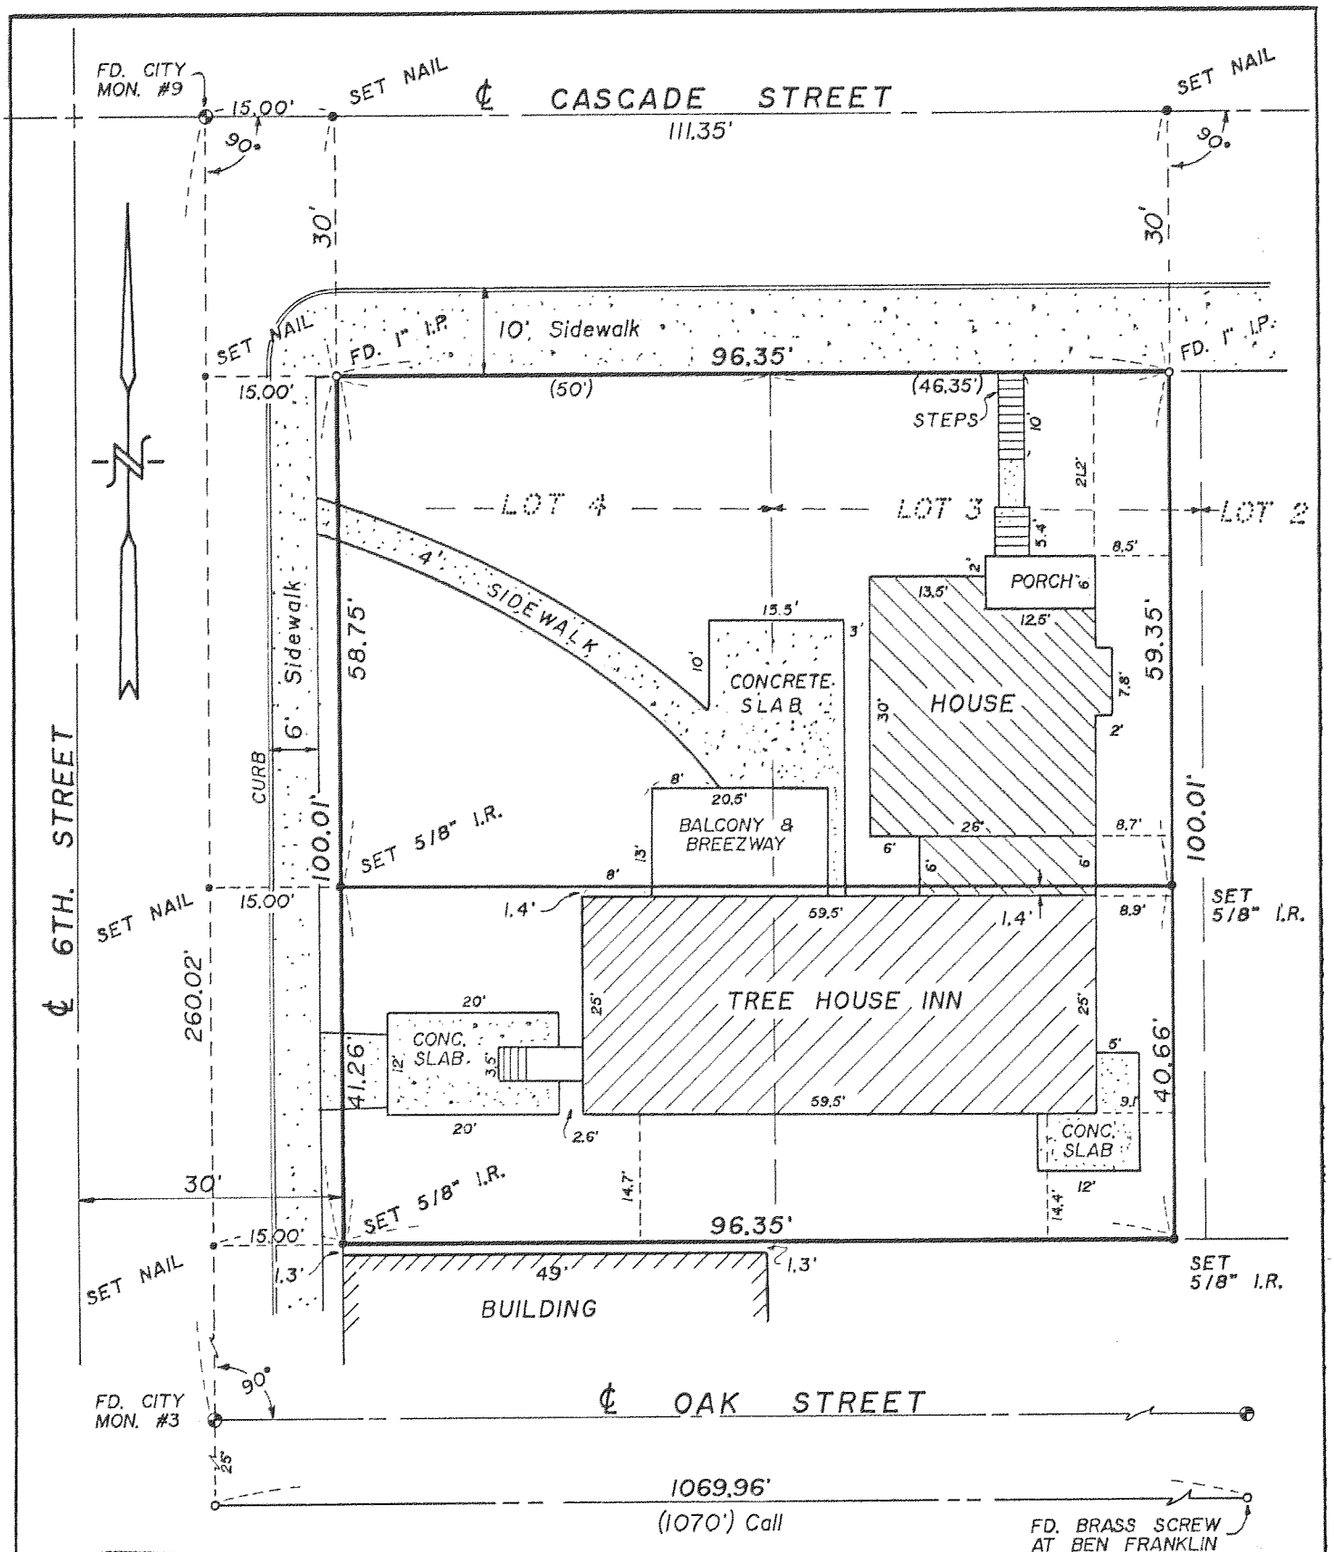

REGISTERED PROFESSIONAL LAND SURVEYOR

David L. Tuttle

OREGON
DAVID L. TUTTLE
JULY 12, 1968
872

3N10 25CD

Date	No.	Revisions	By	App.

Design	Scale 1" = 20'	SURVEY FOR DOUG BEVERIDGE
Survey D.L.T.	Date 4/1/87	IN LOT 4 & A PORTION LOT 3, BLK. 11, 2ND. ADD. WEST, HOOD RIVER PROPER
Drawn S.D.H.	Sheet 1 of 1	Hood River, Oregon
Appd. Ckd.	Wk. Or. No. 6905	

TENNESON ENGINEERING CORP. — CONSULTING ENGINEERS — The Dalles — Oregon

#87020