FILED

MAY 7

Richard G. Arnold
COUNTY SURVEYOR

DEPUTY

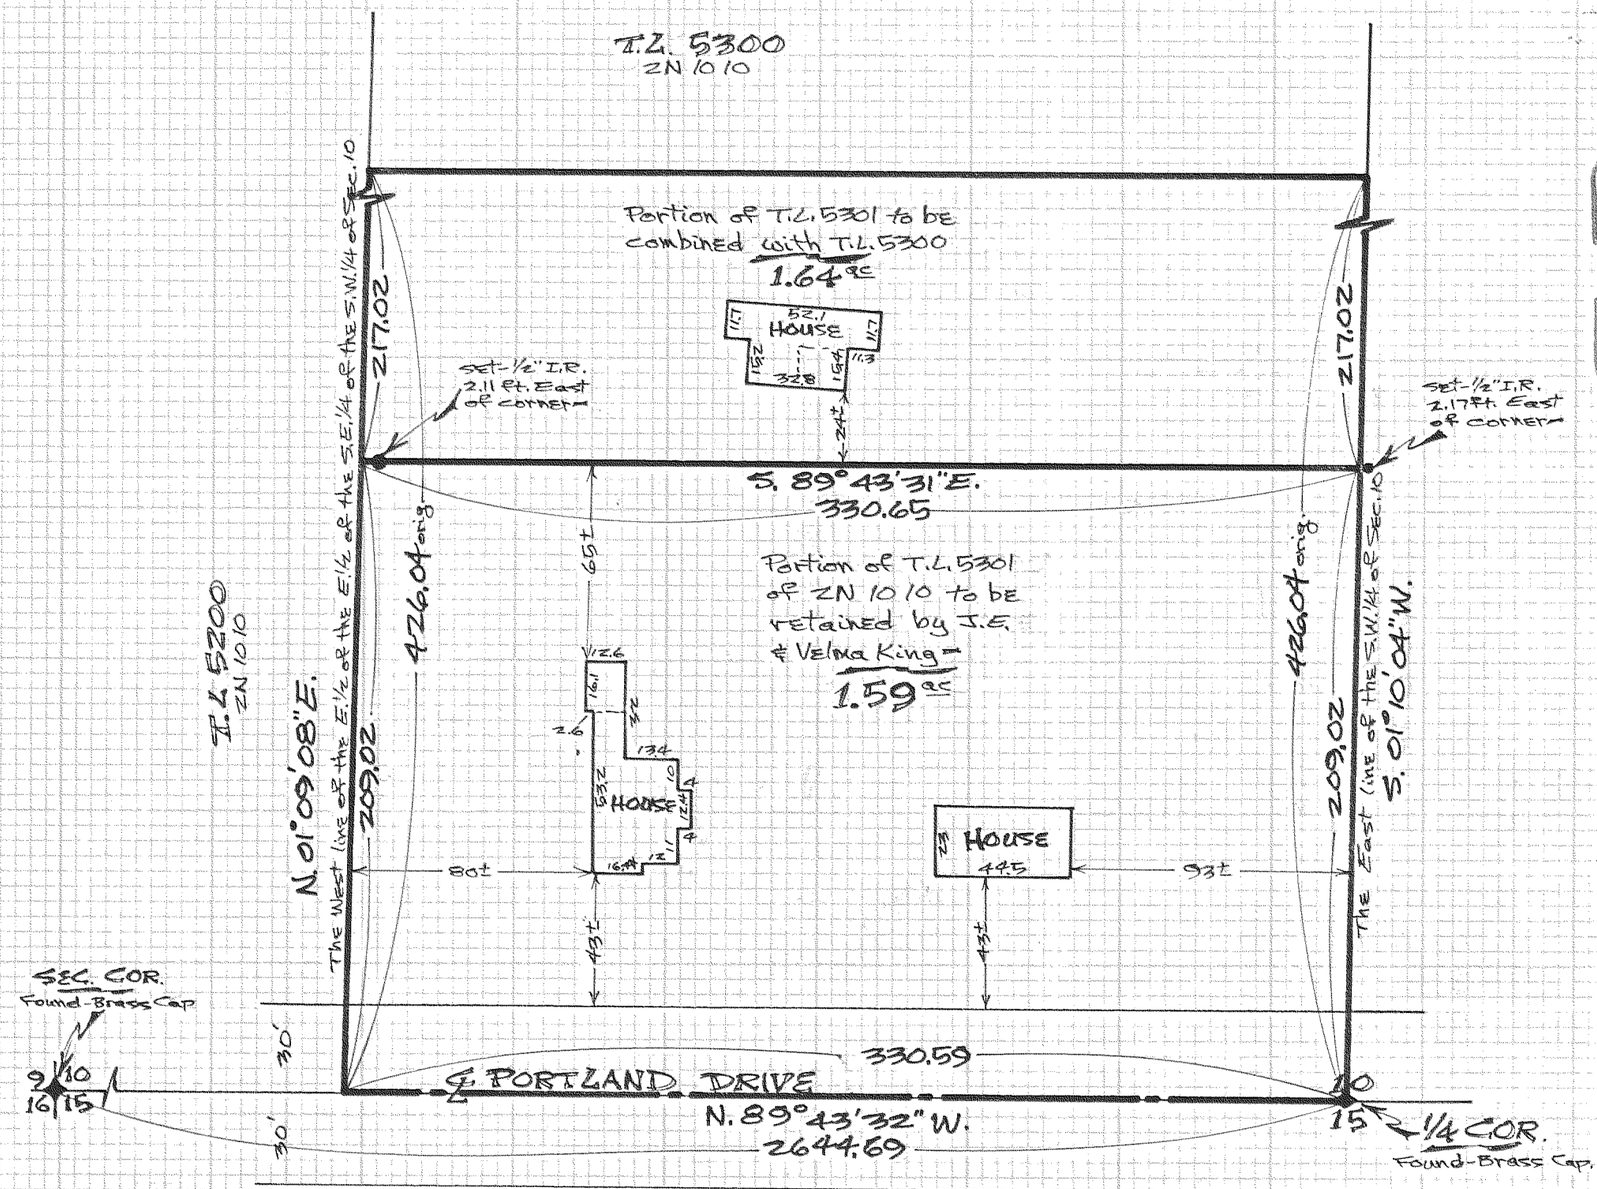


REGISTERED
PROFESSIONAL
LAND SURVEYOR

Danny L. Cron

OREGON
AUGUST 22, 1975
DANNY L. CRON
1028

April 23, 1987

N

scale-1"=50'

Basis of Bearing & Section Control as per D.L.C. 4/23/81 Survey-

NOTE: Iron rod (I.R.) monuments set have yellow plastic cap stamped "LS 1028" affixed-

"SURVEY"

FOR- J.E. & Velma King

LOCATION- Parcel located in the E.1/2 of the E.1/2 of the S.E.1/4 of the S.W.1/4 of Sec. 10, T. 2 N., R. 10 E., W.M.-

HOOD RIVER COUNTY, OREGON


DLC SURVEYING
DAN CRON 352-6574
5694 TROUT CREEK ROAD
PARKDALE, OREGON 97041


# 87027