87033

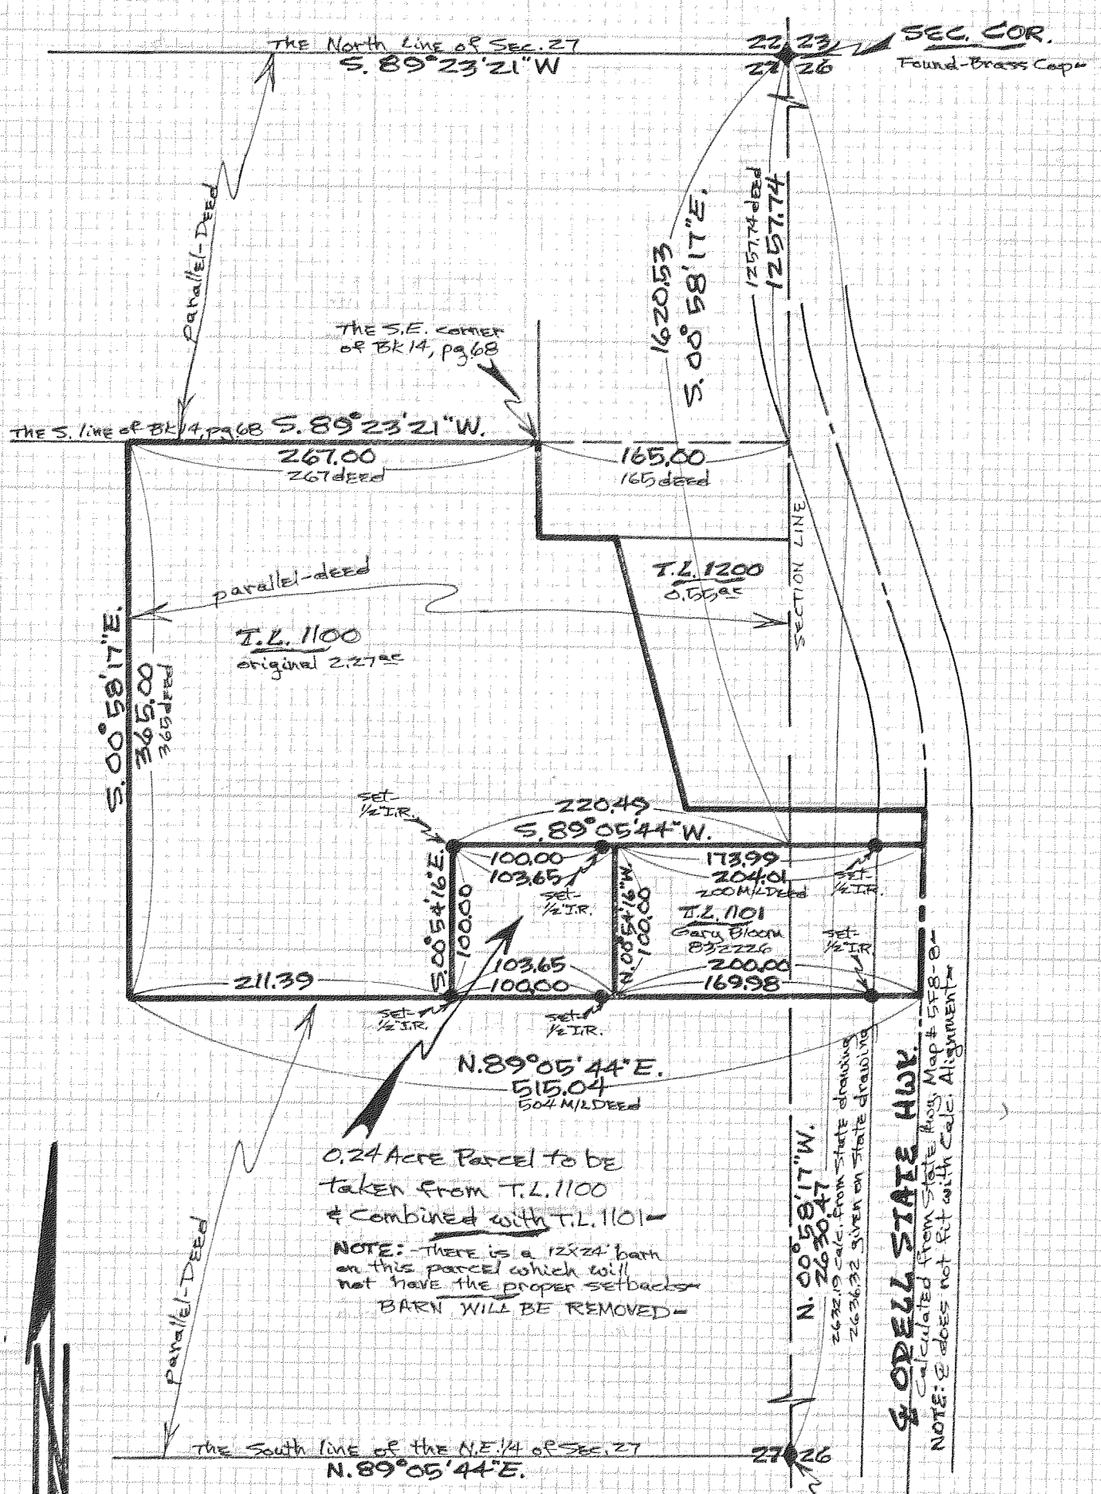

REGISTERED PROFESSIONAL LAND SURVEYOR

Danny L. Cron

OREGON
AUGUST 22, 1975
DANNY L. CRON
1028

May 21, 1987

scale-1=100'

Basis of Bearing & Section Control as per D.L.C. 3/26/80 Survey-

NOTE: Iron rod (I.R.) monuments set have yellow, plastic cap stamped "L51028" affixed-

"SURVEY"

FOR- Gary Bloom

LOCATION- Parcel located in the N.E.1/4 of Sec. 27, T. 2 N., R. 10 E., W.M.-

HOOD RIVER COUNTY, OREGON

DLC SURVEYING
DAN CRON 352-6574
5694 TROUT CREEK ROAD
PARKDALE, OREGON 97041

FILED

JUN 1

Richard G. Davis

COUNTY SURVEYOR

By _____ DEPUTY

87033