LOCATION OF SURVEY:

SE 1/4 SECTION 35, 3N 10 35DA

BASIS OF BEARING:

TERRA #8354

FILED
AUG 14 1987
Richard J. Arndt
COUNTY SURVEYOR
By _____ DEPUTY

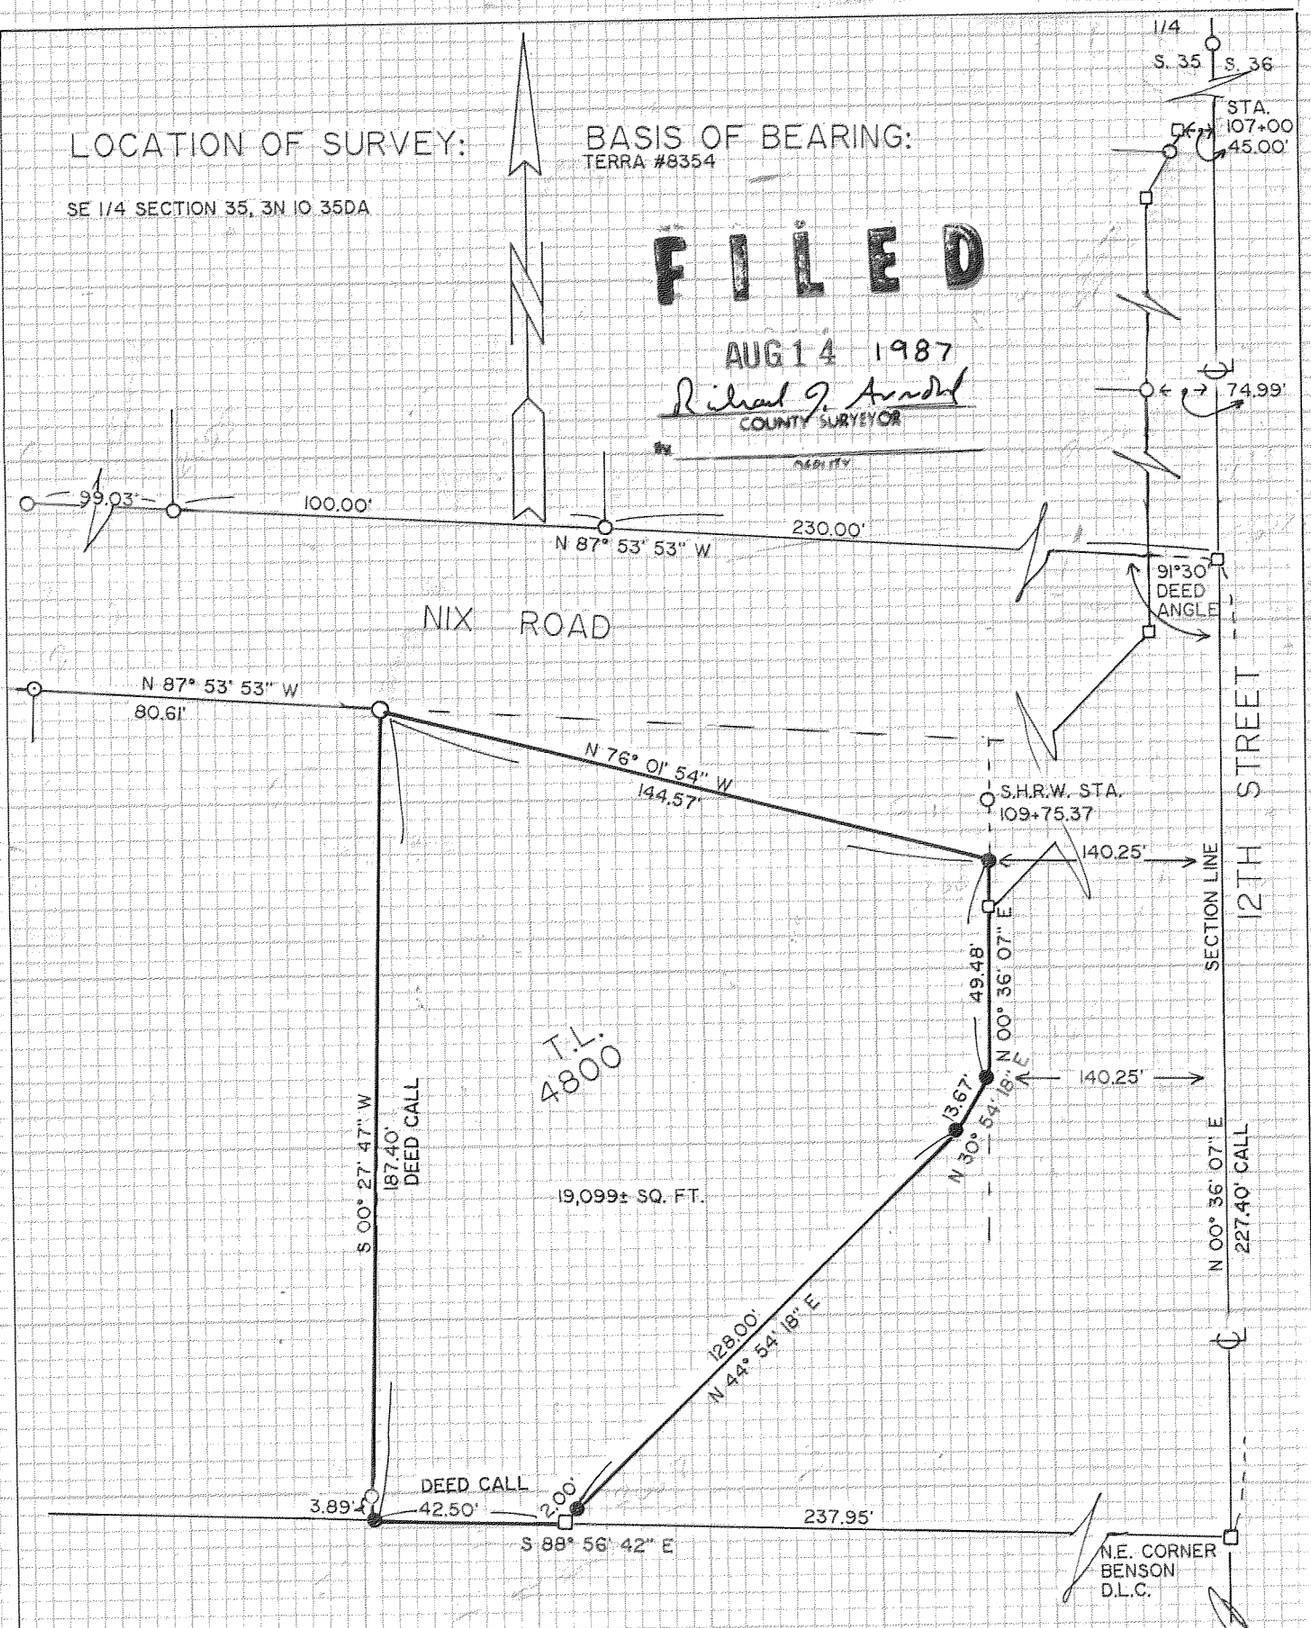

NARRATIVE

HELD FOUND IRON RODS ALONG NORTH SIDE OF KING ROAD (ALONG PRESENT NIX ROAD). USED DEED DISTANCE ALONG WEST EDGE OF TL 4800 THRU FOUND 2" IRON PIPE @ THE SW CORNER. PIPE APPEARS TO HAVE BEEN SET AS A REFERENCE TO THE CORNER DURING CULVERT CONSTRUCTION. THEN HELD DEED DISTANCE ALONG THE BENSON DLC LINE, ANDPLAT ANGLES AS SHOWN ON THE MAY/KING PLAT OF 1912, TO INTERSECT WITH THE STATE HIGHWAY RIGHT OF WAY OF 12TH STREET.

REFERENCES:

PLS 183, 11/'70
PLS 1028, 7/'85
STATE HIGHWAY R/W MAPS DATED 1966 & 1980.
TERRA #8354

S. 35 S. 36

LEGEND

- ○ FOUND MONUMENT OF RECORD
- ● SET 5/8" X 30" IRON ROD W/ CAP
- □ CALCULATED, NOT FOUND OR SET

REGISTERED PROFESSIONAL LAND SURVEYOR
Roy O. Gaylord
OREGON
JULY 13, 1979
ROY O. GAYLORD

SURVEY for

VIRGINIA MARCHBANK

HOOD RIVER, OREGON

TERRA SURVEYING

DATE: JULY, 1987
SCALE: 1" = 40'
PROJECT: 8539

P.O. BOX 617
HOOD RIVER, OR. 97031

PHONE (503) 386-4531

87043