87057

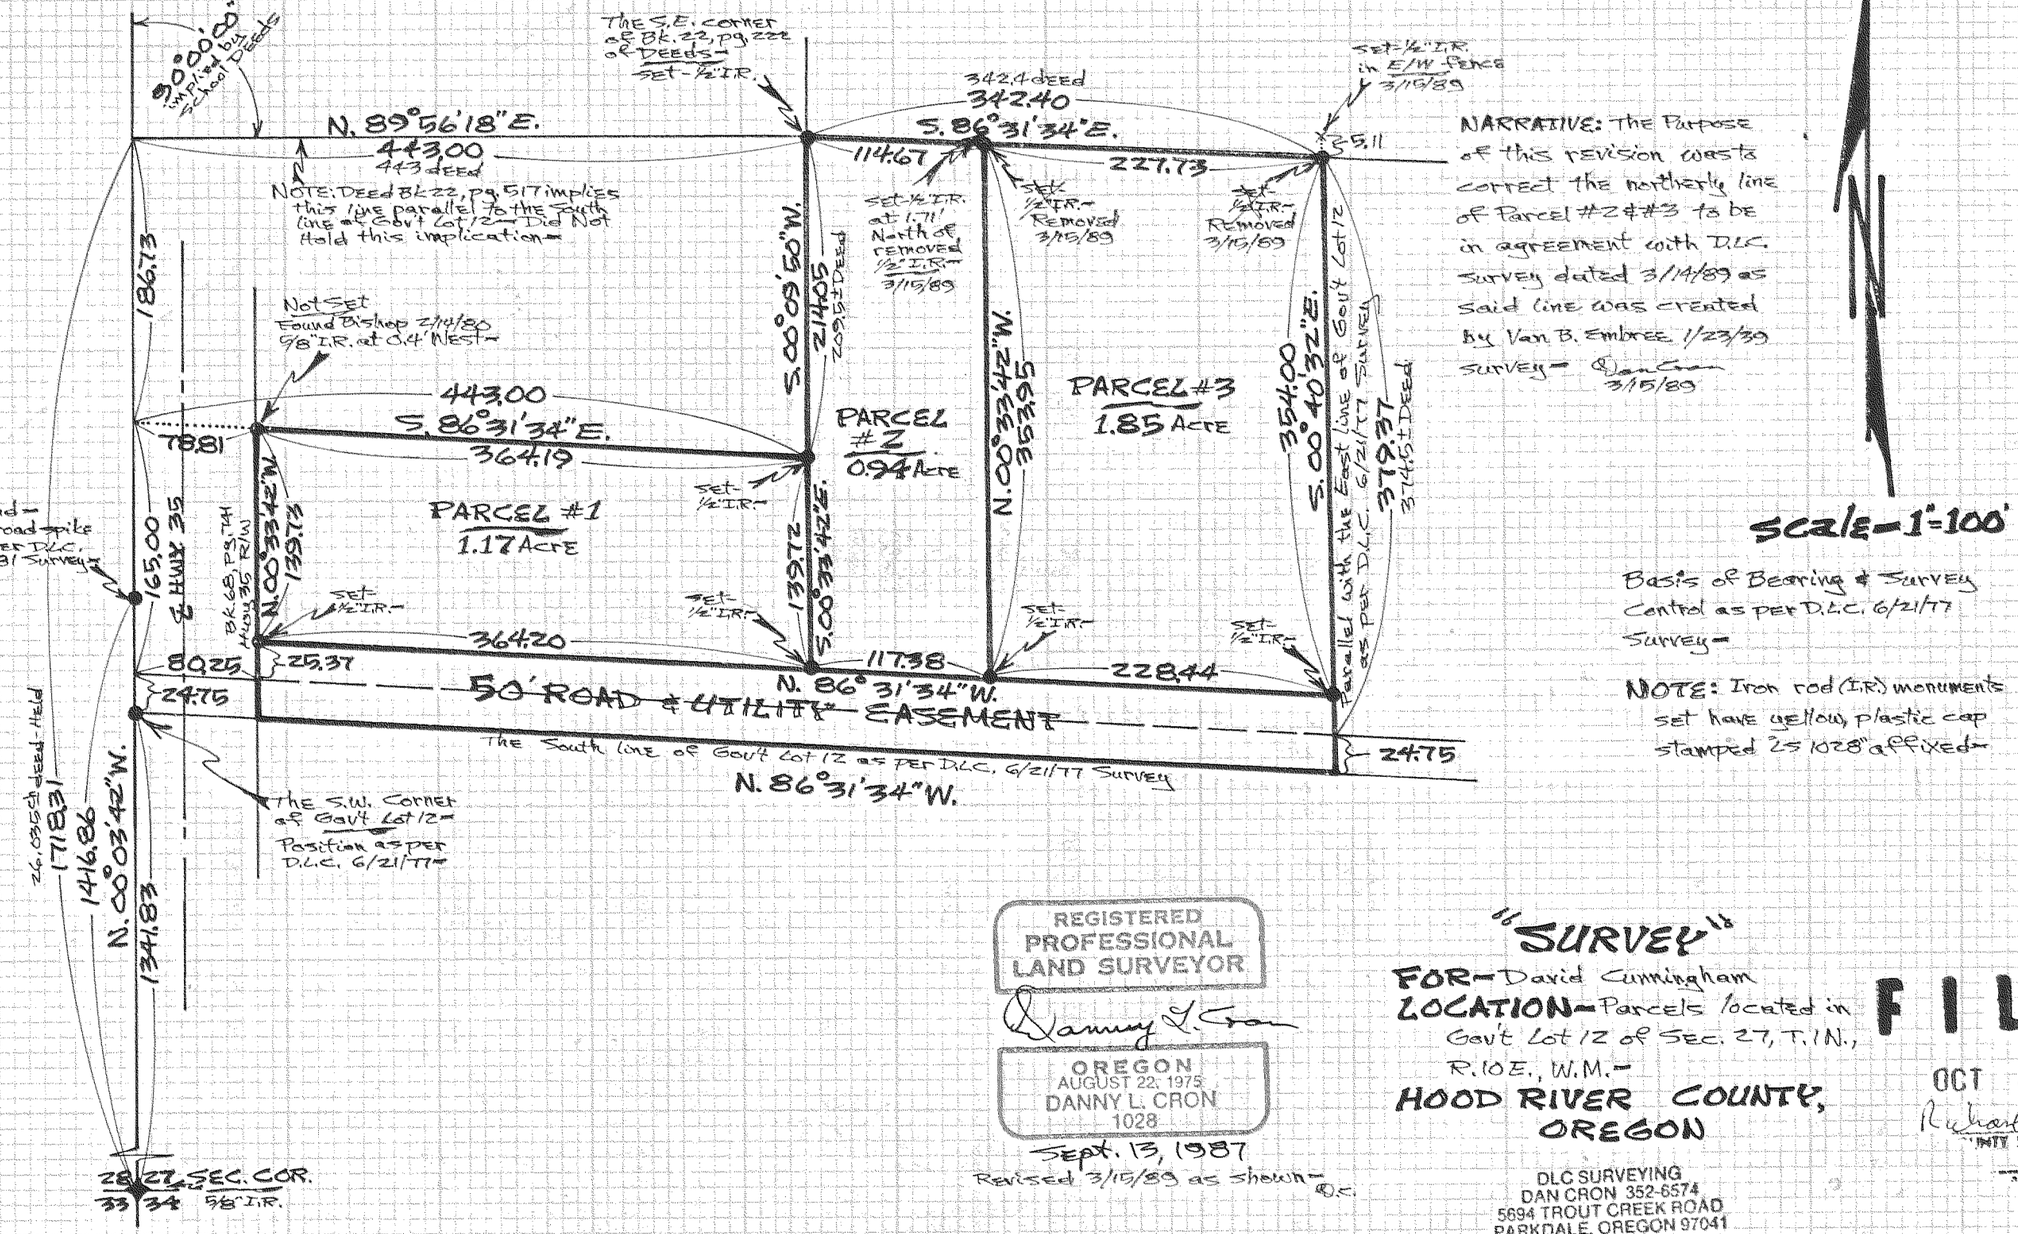

NARRATIVE: The Purpose of this revision was to correct the northerly line of Parcel #2 & #3 to be in agreement with D.L.C. survey dated 3/14/89 as said line was created By Van B. Embree 1/23/89 survey — Danny Cron 3/15/89

Scale — 1" = 100'

Basis of Bearing & Survey Control as per D.L.C. 6/21/77 Survey —

NOTE: Iron rod (I.R.) monuments set have yellow plastic cap stamped 25 1028" affixed —

REGISTERED PROFESSIONAL LAND SURVEYOR
Danny L. Cron
OREGON
AUGUST 22, 1975
DANNY L. CRON
1028
Sept. 13, 1987
Revised 3/15/89 as shown — D.C.

"SURVEY"

FOR — David Cunningham

LOCATION — Parcels located in Gov't Lot 12 of Sec. 27, T. 1N., R. 10E., W.M. —

HOOD RIVER COUNTY, OREGON

FILED
OCT 4, 1987
Richard G. Arnold
COUNTY SURVEYOR

DLC SURVEYING
DAN CRON 352-6574
5694 TROUT CREEK ROAD
PARKDALE, OREGON 97041

87057