87058

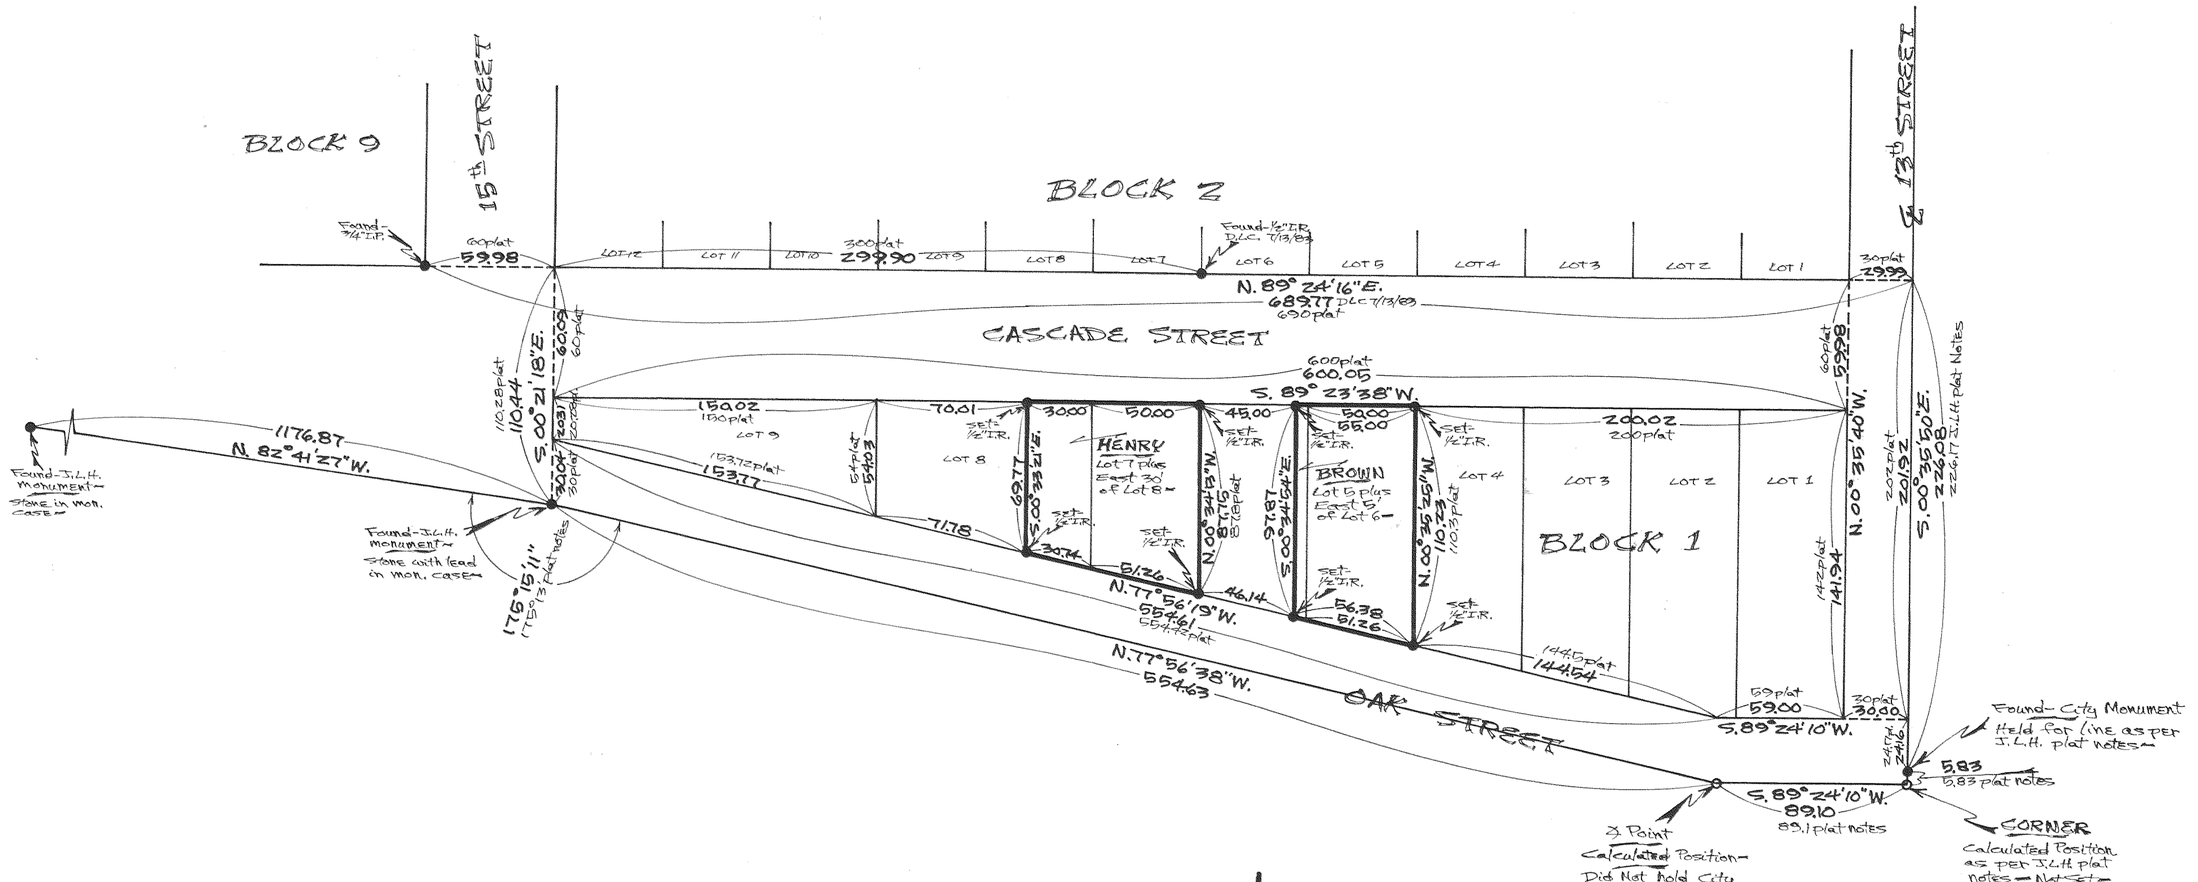

SEE J.L.H. 1/6/1903 staking notes of plat for explanation of survey logic-J.L.H. Book 35, pages 114 & 115-

NOTE: City monuments in this vicinity were found & monumented in 1962 by Aerial Mapping Co. for the City of Hood River according to former City Engr.-

Scale-1"=50'

Assumed Basis of Bearing-

NOTE: Iron rod (IR) monuments set have yellow, plastic cap stamped "LS 1028" affixed-

REGISTERED PROFESSIONAL LAND SURVEYOR
Danny L. Cron
OREGON AUGUST 22, 1975 DANNY L. CRON 1028

Sept. 19, 1987

"SURVEY"

FOR- Les Brown & Jolee Henry

LOCATION- Lots located in Block 1 of Amended plat of Idlewild Addition to the City of Hood River-

HOOD RIVER COUNTY, OREGON

3N 10 26DD

DLC SURVEYING
DAN CRON 352-6574
5694 TROUT CREEK ROAD
PARKDALE, OREGON 97041

FILED

OCT 4, 1987

Richard G. Arndt
COUNTY SURVEYOR

87058