#87059

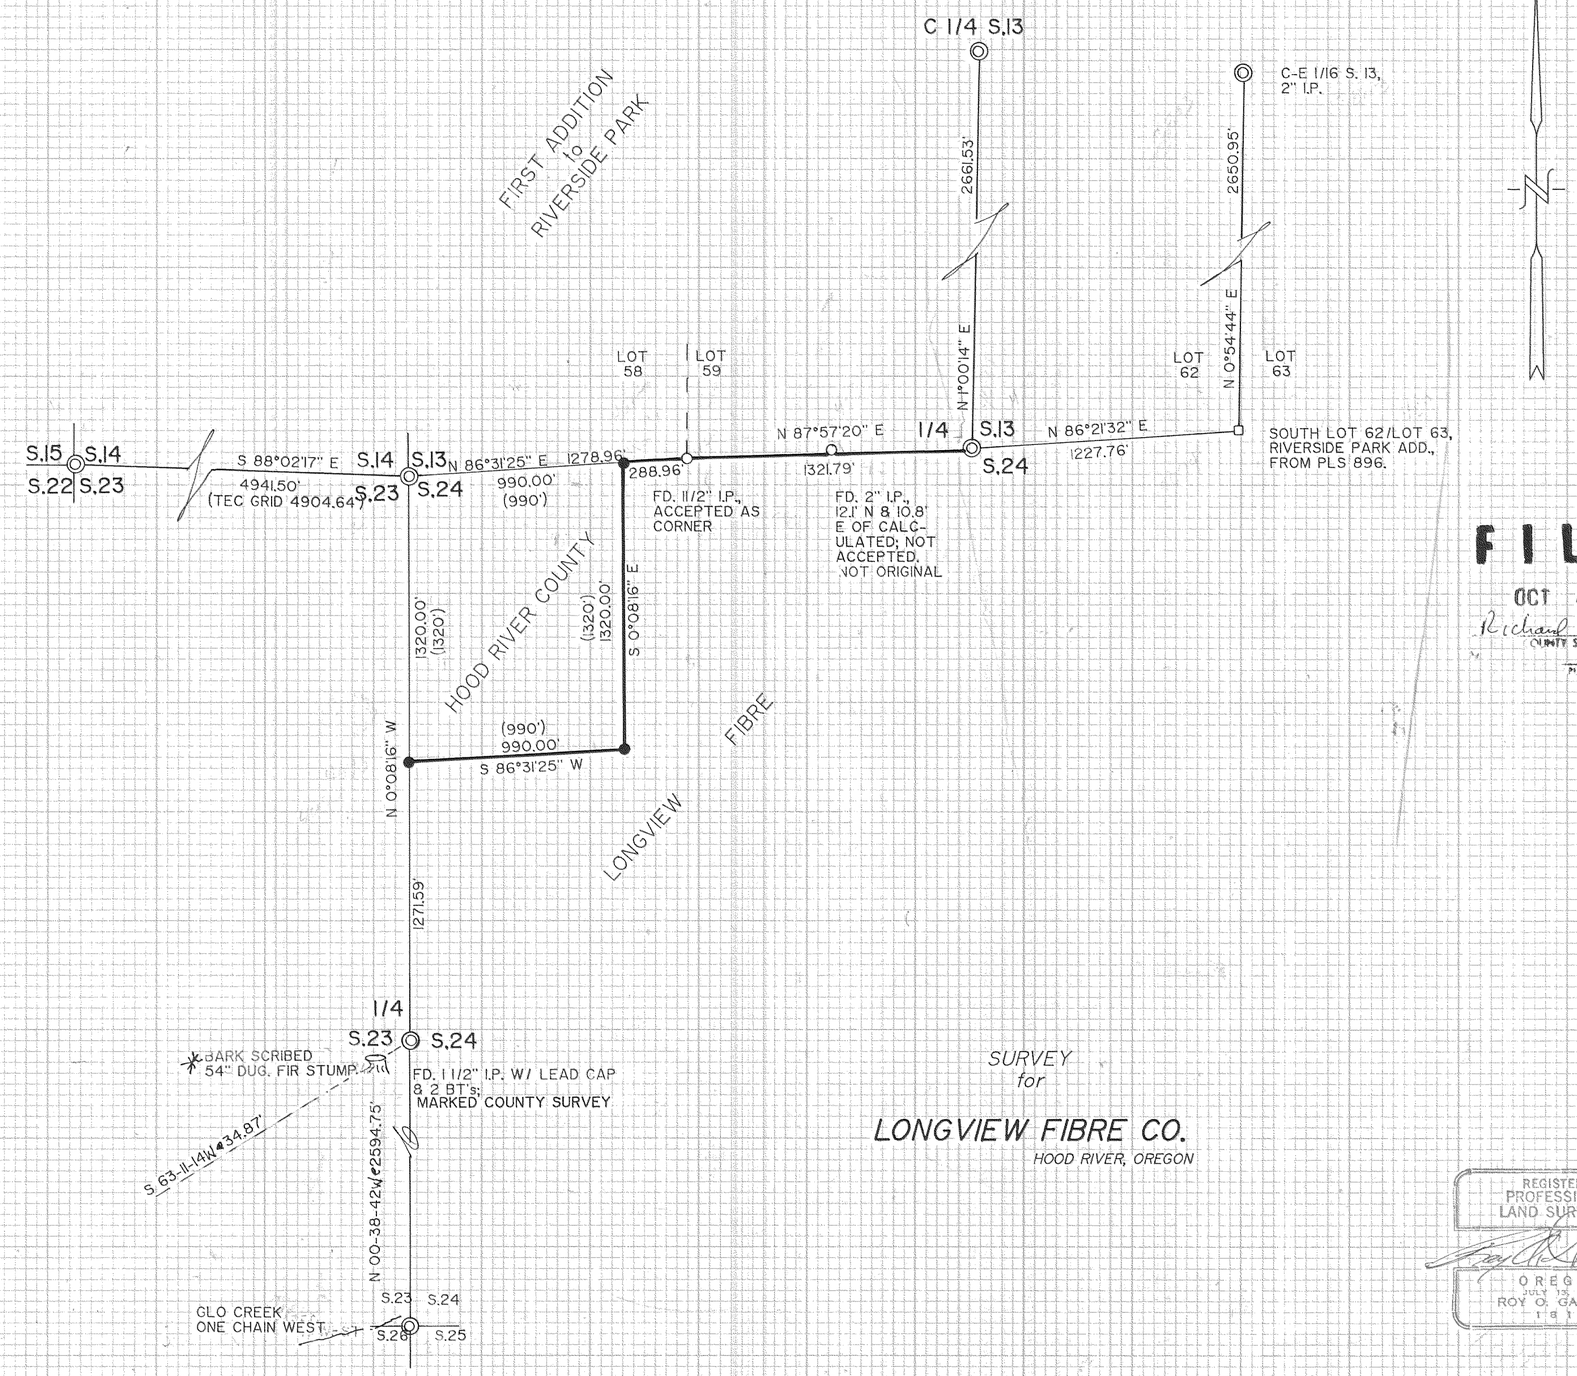

NARRATIVE

* AT THE 1/4 CORNER SECTIONS 23 AND 24, FOUND AN IRON PIPE WITH LEAD CAP MARKED "1/4 S COUNTY SURVEY." ALSO FOUND 2 BT's FACING THE CORNER THAT DATE TO GEORGE FREY. A HOLLOW 54" DOUGLAS FIR STUMP WAS FOUND WITH A BARK SCRIBED "1/4". THIS WAS PROBABLY DONE BY A TIMBER CRUISER, AND CONFIRMS FREY'S POSITION. WE ACCEPTED THIS AS A BETTER PERPETUATION OF THE POSITION THAN THE PROPORTION OF T.E.C. IN 1968.

SEE TYPE WRITTEN NARRATIVE FOR A COMPLETE NARRATIVE STATEMENT OF THE SURVEY.

FILED
OCT 4, 1987
Richard G. Arnold
COUNTY SURVEYOR
FILE

LOCATION OF SURVEY:

NW4 SECTION 24, TOWNSHIP 1 NORTH, RANGE 9 EAST, WILLAMETTE MERIDIAN, HOOD RIVER COUNTY, OREGON.

REFERENCES:

TEC, WO#3737, 1968 FOR HRC PLAT OF FIRST ADDITION TO RIVERSIDE PARK, 6/17/'11
PLS 896, CS# 79098

BASIS OF BEARING:

ASSUMED

LEGEND:

- ◎ FOUND MONUMENT OF RECORD
- ○ FOUND MONUMENT AS NOTED
- ● SET 5/8" X 30" IRON ROD W/ CAP
- □ CALCULATED, NOT FOUND OR SET
- —— BLAZED & PAINTED PROPERTY LINE
- ( ) DEED CALL

SURVEY for

LONGVIEW FIBRE CO.

HOOD RIVER, OREGON

REGISTERED PROFESSIONAL LAND SURVEYOR
OREGON
JULY 13, 1979
ROY O. GAYLORD
1815

TERRA SURVEYING

DATE: AUGUST, 1987
SCALE: 1" = 500'
PROJECT: 8733

P.O. BOX 617
HOOD RIVER, OR. 97031

PHONE (503) 386-4531

#87059