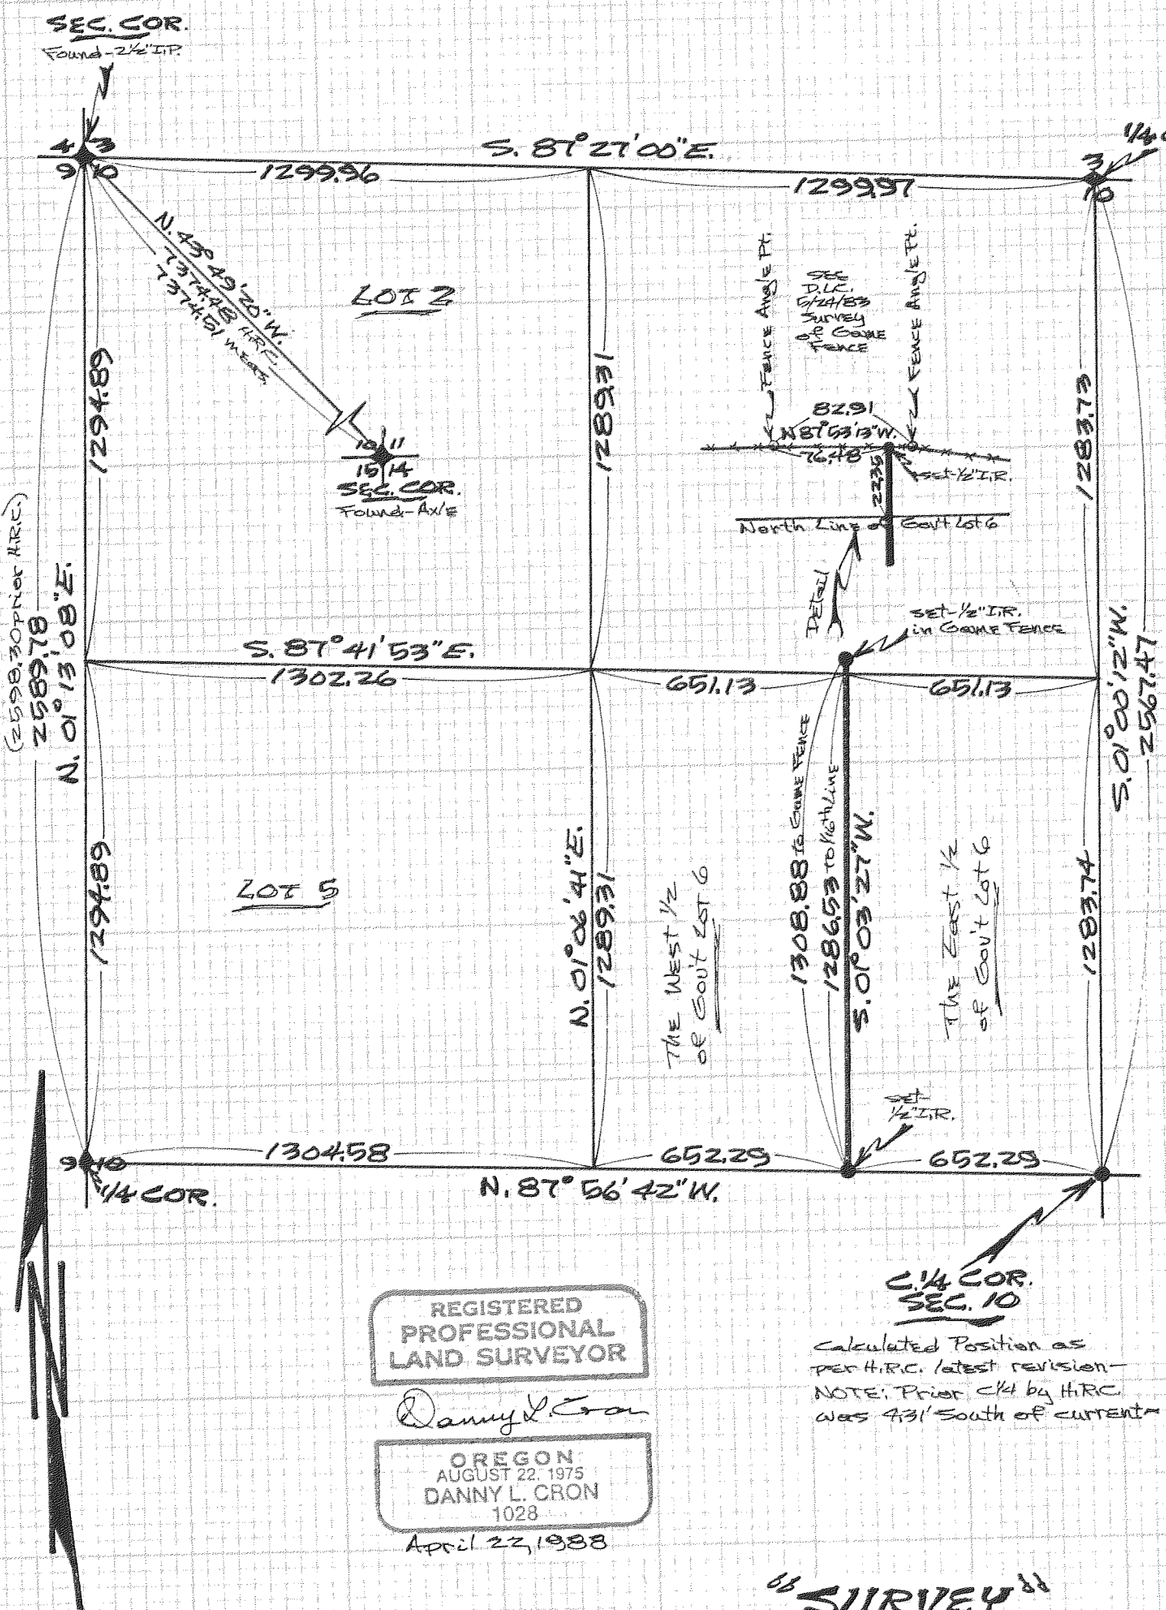

Calculated Position as per H.R.C. latest revision— NOTE: Prior C/4 by H.R.C. was 431' South of current—

REGISTERED PROFESSIONAL LAND SURVEYOR

Danny L. Cron

OREGON
AUGUST 22, 1975
DANNY L. CRON
1028

April 22, 1988

SCALE - 1" = 400'

Basis of Bearing & Section Control as per H.R.C. latest Revision of H.R.C. Gilhouley Control Survey—

NOTE: Iron rod (I.R.) monuments set have yellow, plastic cap stamped "LS 1028" affixed—

NARRATIVE: The Purpose of this survey was to run the E. line of the W. ½ of Gov't Lot 6—

"SURVEY"

FOR— Jack Bryant

LOCATION— The East line of the West ½ of Gov't Lot 6 of Sec. 10, T. 1N., R. 10E., W.M.— HOOD RIVER COUNTY, OREGON

DLC SURVEYING
DAN CRON 352-6574
5894 TROUT CREEK ROAD
PARKDALE, OREGON 97041

#88031