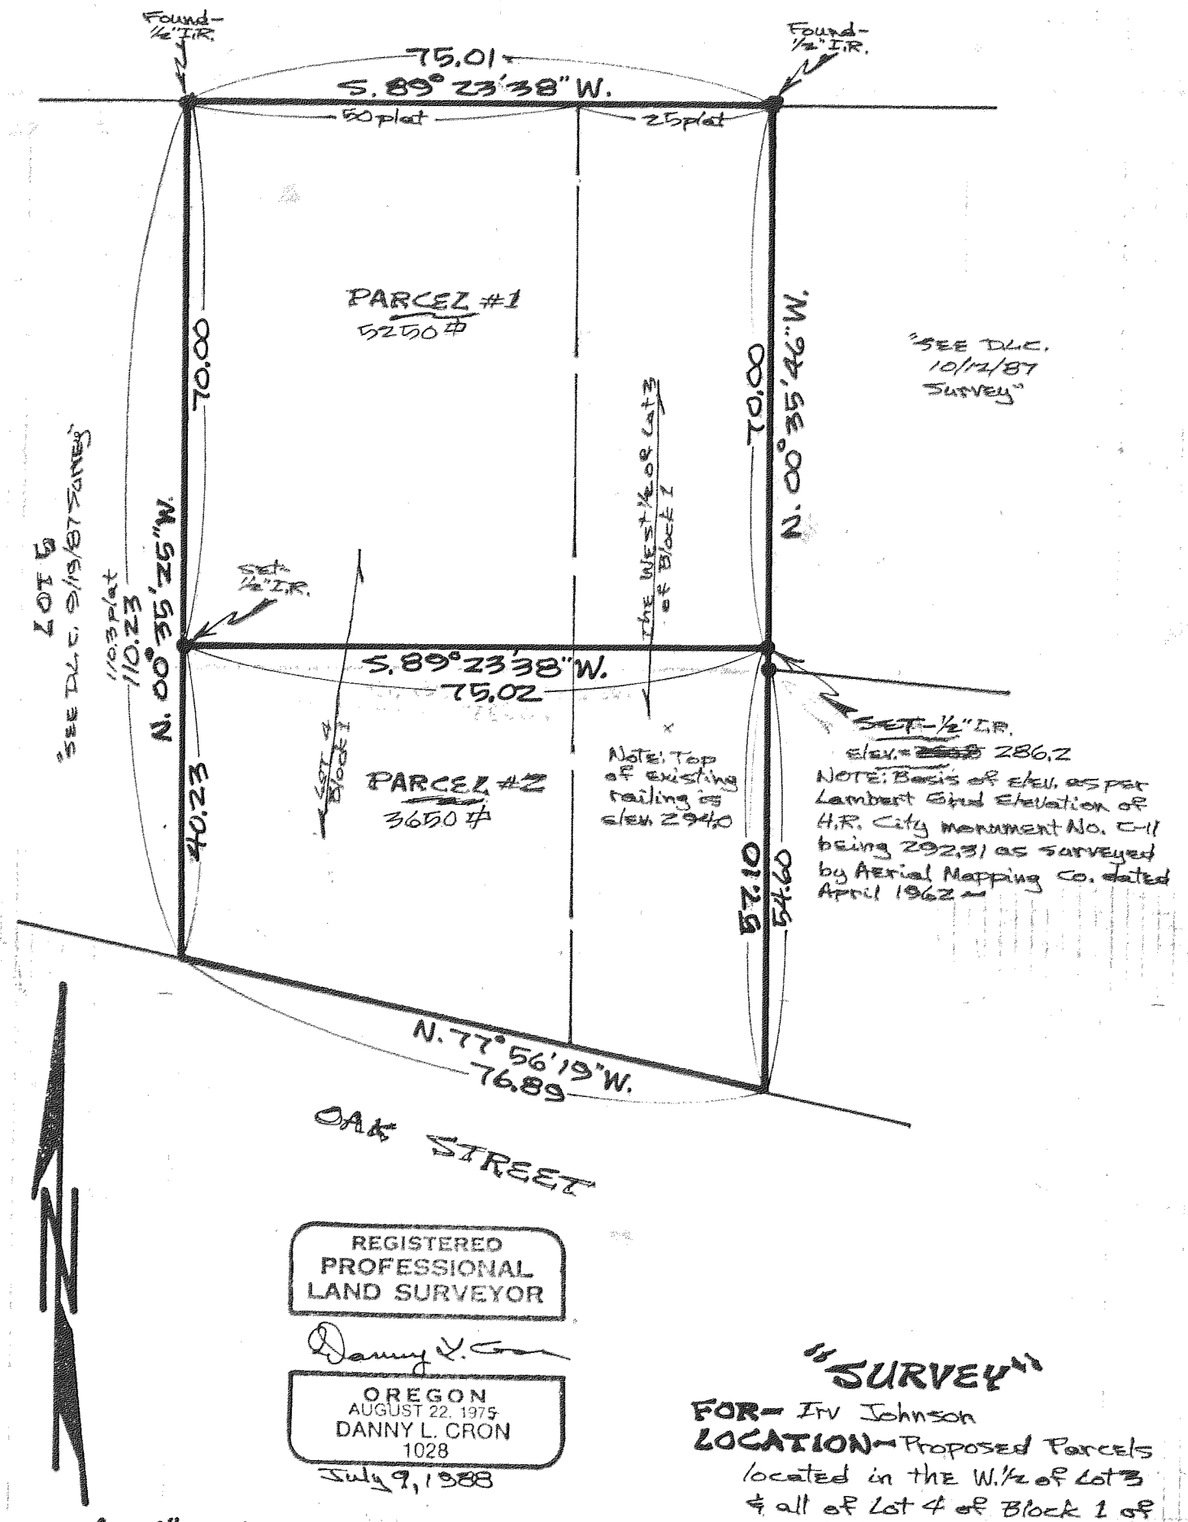

SCALE 1"=20'

Basis of Bearing, monuments found, & survey control as per DLC. 9/19/87 & 10/12/87 Surveys.

NOTE: Iron rod (I.R.) monuments set have yellow, plastic cap stamped "LS 1028" affixed.

NARRATIVE: The Purpose of this survey is for the division of T.L. 3100 of 3N 10 26DD as shown.

"SURVEY"

FOR- Irv Johnson

LOCATION- Proposed Parcels located in the W.½ of Lot 3 & all of Lot 4 of Block 1 of Amended Plat of Idlewild Addition to the City of Hood River being original T.L. 3100 of 3N 10 26DD.

HOOD RIVER COUNTY, OREGON

DLC SURVEYING
DAN CRON 352-6574
5894 TROUT CREEK ROAD
PARKDALE, OREGON 97041

FILED

SEP 13, 1988

Richard G. Howard
COUNTY SURVEYOR

By _____ DEPUTY

8805 3