LOCATION OF SURVEY:

PARTS OF THE SW¼ OF SECTION 12, TOWNSHIP 2 NORTH, RANGE 7 EAST, W.M., IN THE CITY OF CASCADE LOCKS, HOOD RIVER COUNTY, OREGON.

REGISTERED PROFESSIONAL LAND SURVEYOR
Roy O. Gaylord
OREGON
JULY 13, 1979
ROY O. GAYLORD
1815

REFERENCES:

TERRA #'s 8745 & 8830
PLS 932, CS# 7559
PLS 1028, CS# 85042

BASIS OF BEARING:

TERRA SURVEYING # 8745

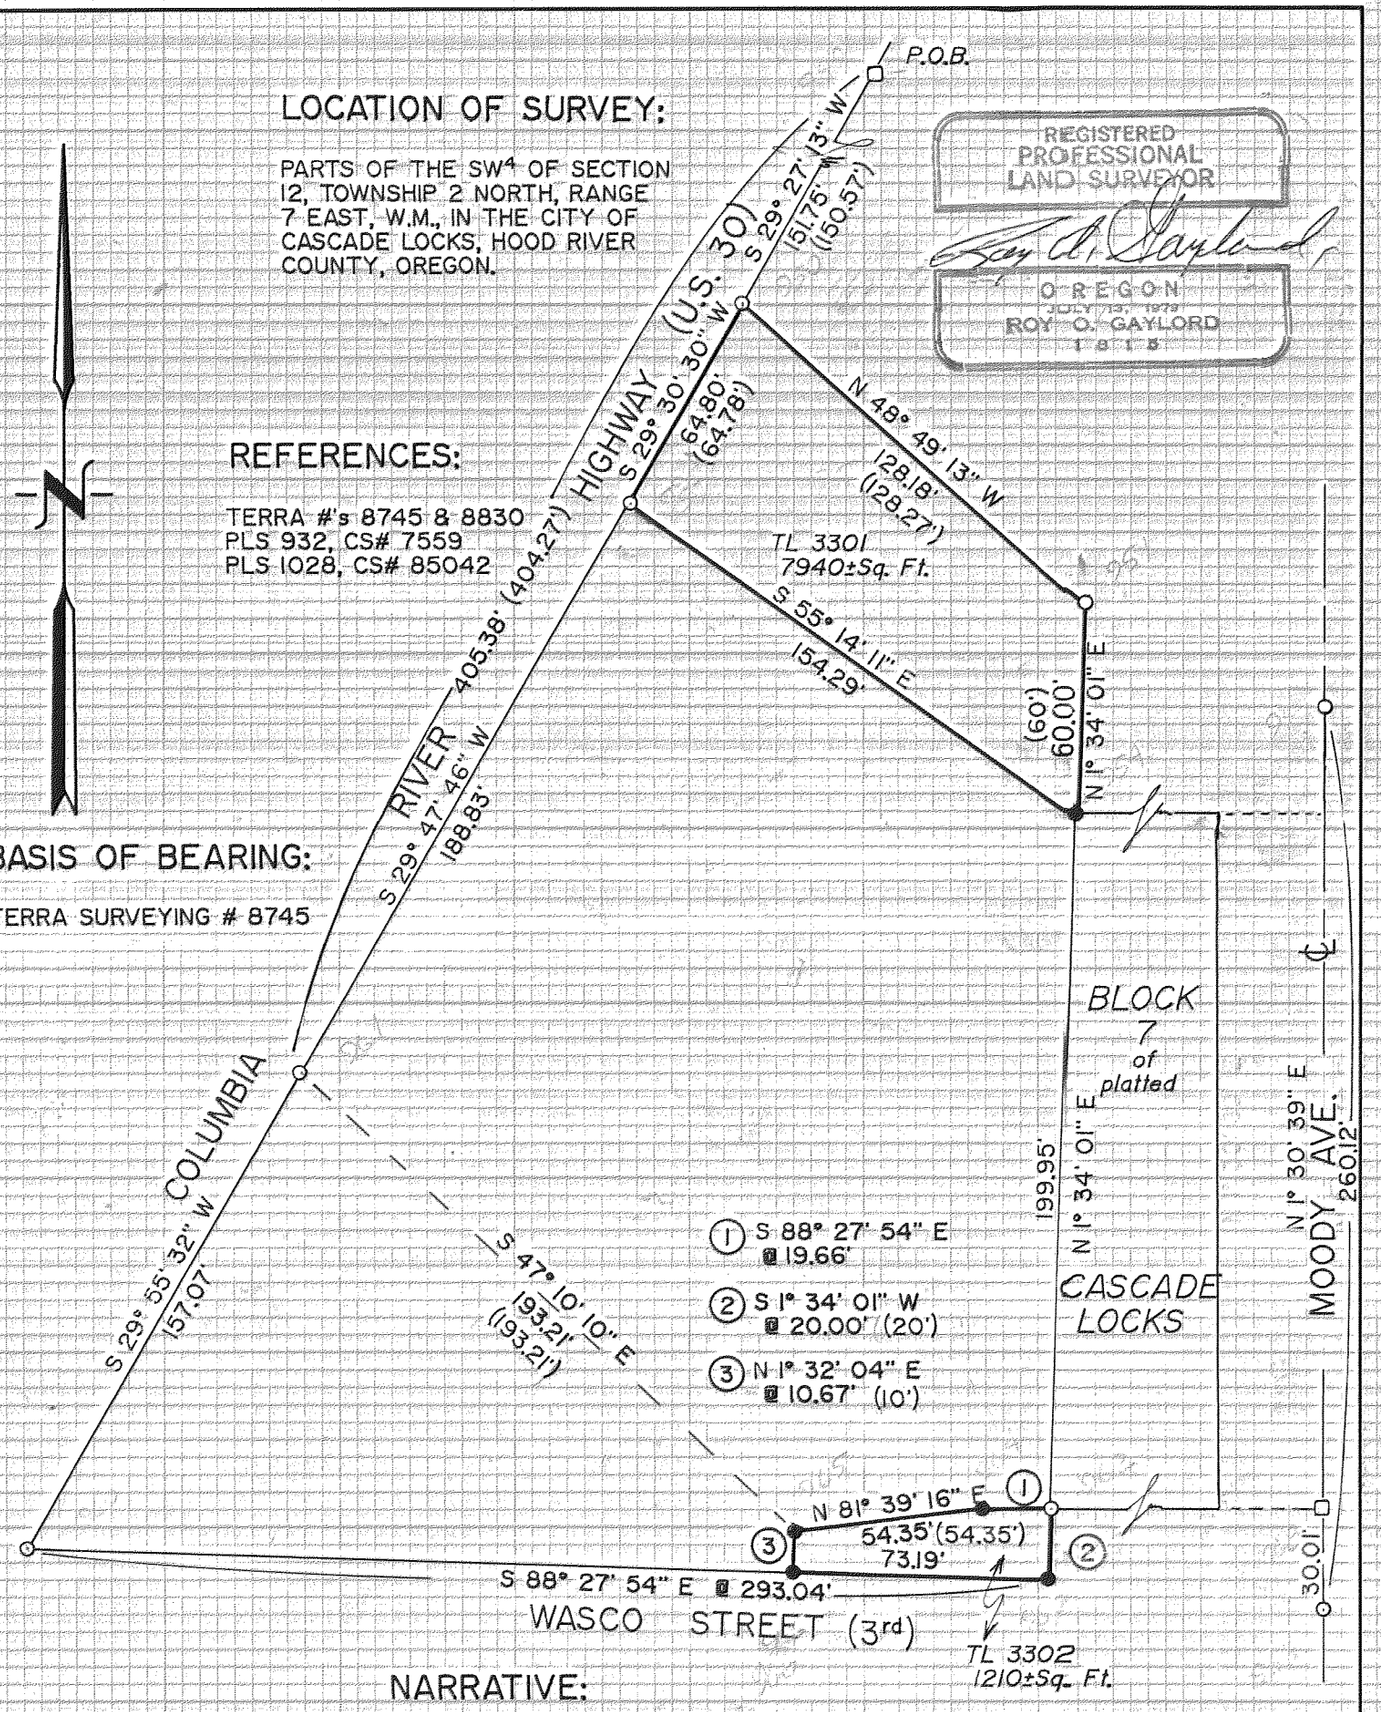

NARRATIVE:

THE POSITION OF THE P.O.B. WAS CONFIRMED BY TIES TO THE EAST QUARTER CORNER AND TIES TO OTHER DEED PIPES CALLING THE SAME QUARTER CORNER, AND/OR THE SAME P.O.B. NO MAJOR DISCREPANCIES WERE FOUND.

LEGEND:

- ○ FOUND MONUMENT OF RECORD
- ● SET 5/8" X 30" IRON ROD W/ CAP
- □ CALCULATED, NOT FOUND OR SET
- ( ) DEED CALL

FILED
SEP 13, 1988
Richard G. Ardt
COUNTY SURVEYOR
DEPUTY

SURVEY for THE PORT of CASCADE LOCKS

CASCADE LOCKS, OREGON

TERRA SURVEYING

DATE: JULY, 1988
SCALE 1" = 50'
PROJECT: #8803

P.O. BOX 617
HOOD RIVER OR. 97031

PHONE: (503) 386-4531

2N 7 12CD T.L.'s 3301 & 3302

88056