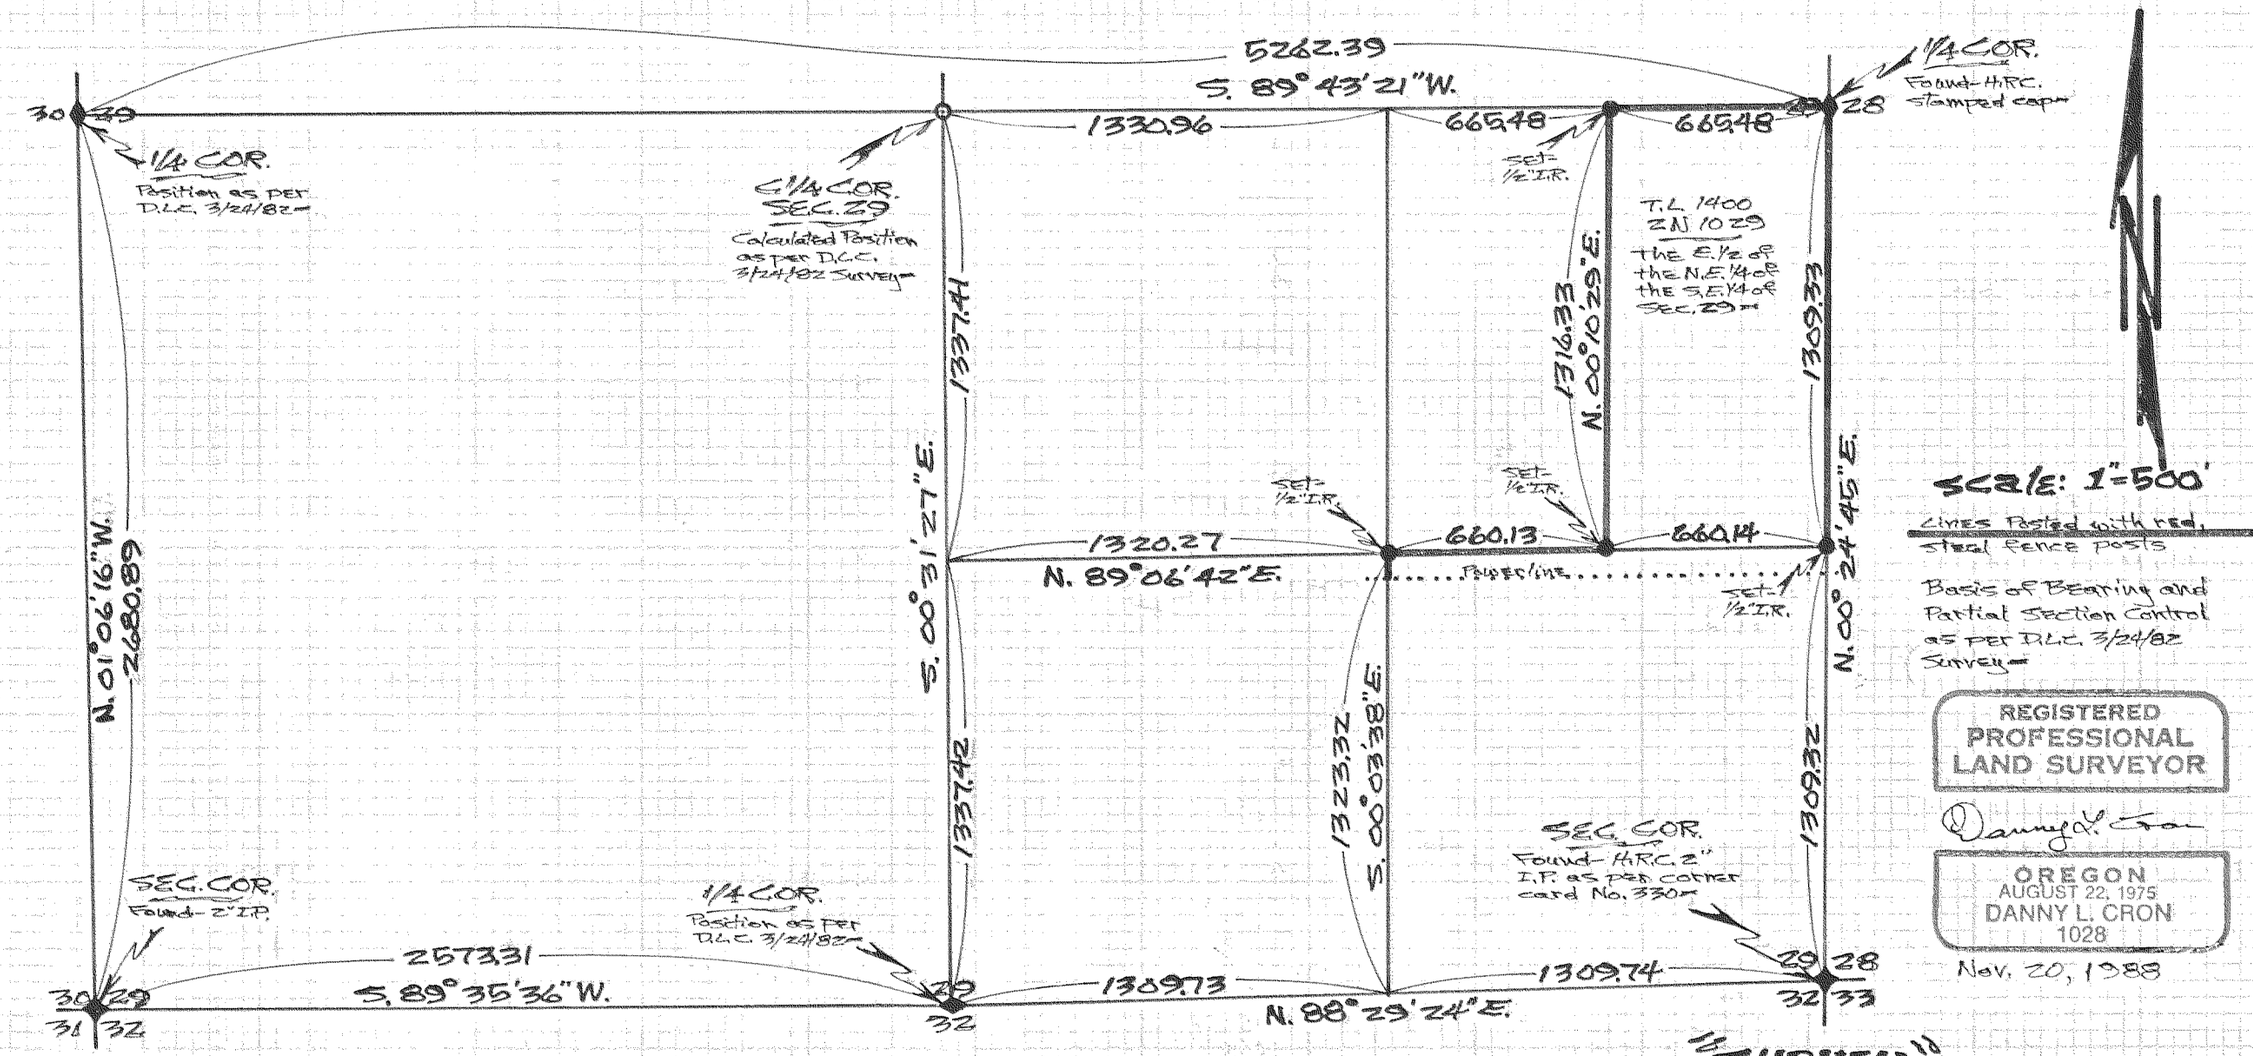

Scale: 1"=500'

Lines Posted with red steel fence posts

Basis of Bearing and Partial Section Control as per D.L.C. 3/24/82 Survey

REGISTERED PROFESSIONAL LAND SURVEYOR

Danny L. Cron

OREGON
AUGUST 22, 1975
DANNY L. CRON
1028

Nov. 20, 1988

NARRATIVE: The Purpose of this survey was to locate corners and boundaries of T.L. 1400 for new owner, August Gehrig.

NOTE: Iron rod (I.R.) monuments set have yellow, plastic cap stamped "LS 1028" affixed.

FILED

DEC 22, 1988

Richard G. Hurley
COUNTY SURVEYOR

"SURVEY"

FOR- August Gehrig

LOCATION- Lines located in the S.E.1/4 of Sec. 29, T. 2N., R. 10 E., W.M.

HOOD RIVER COUNTY, OREGON

DLC SURVEYING
DAN CRON 352-5574
5694 TROUT CREEK ROAD
PARKDALE, OREGON 97041

88065