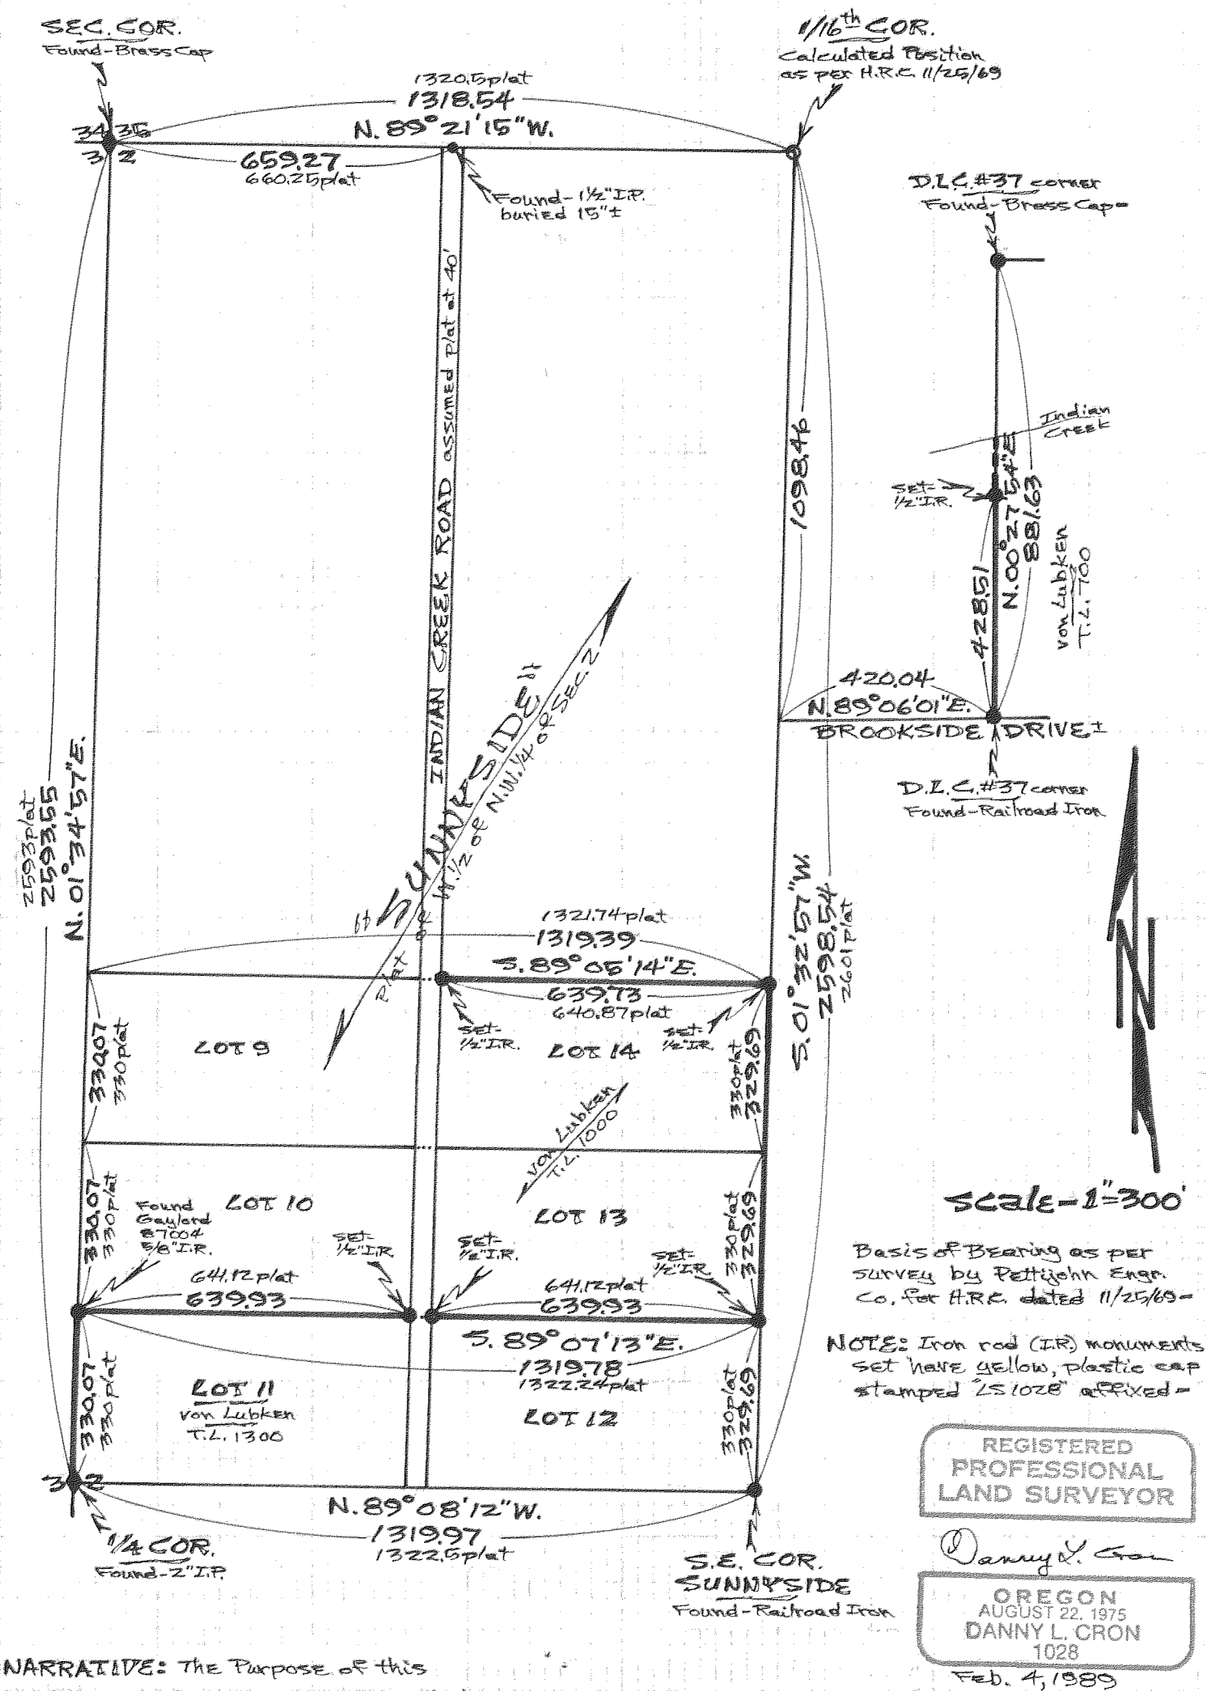

Basis of Bearing as per survey by Pettijohn Engr. Co. for H.R.C. dated 11/25/69-

NOTE: Iron rod (I.R) monuments set have yellow, plastic cap stamped "LS 1028" affixed-

REGISTERED PROFESSIONAL LAND SURVEYOR

Danny L. Cron

OREGON
AUGUST 22, 1975
DANNY L. CRON
1028

Feb. 4, 1989

NARRATIVE: The Purpose of this survey was to monument designated corners and lines bordering lands belonging to Fritz von Lubken, et ux., as shown-

"SURVEY"

FOR-Dave Martin

LOCATION-Lines located in the N.W.¼ of Sec. 2, T. 2 N., R. 10 E., W.M.-

HOOD RIVER COUNTY, OREGON

DLC SURVEYING
DAN CRON 352-6574
5694 TROUT CREEK ROAD
PARKDALE, OREGON 97041

FILED

MAR 13, 1989

Richard G. Arnold
COUNTY SURVEYOR

DEPUTY

#89019