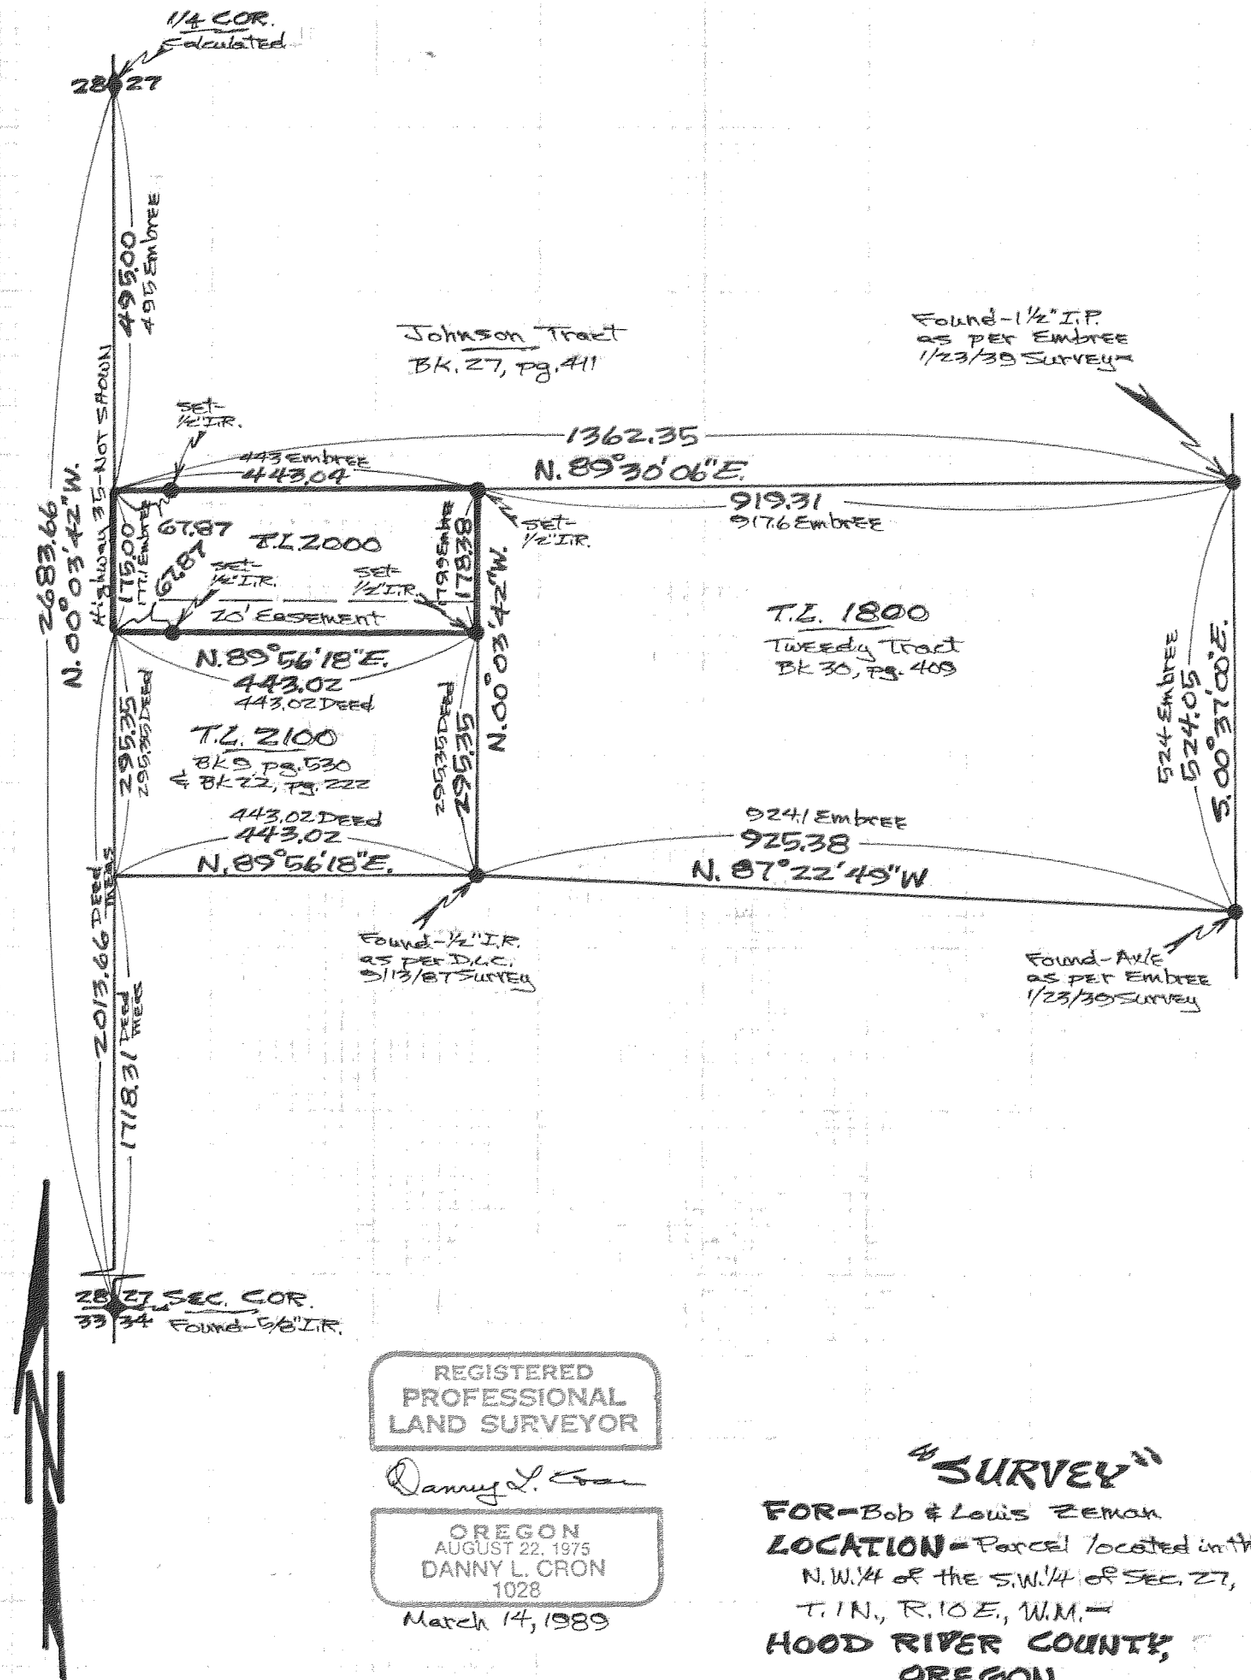

REGISTERED
PROFESSIONAL
LAND SURVEYOR

Danny L. Cron

OREGON
AUGUST 22, 1975
DANNY L. CRON
1028

March 14, 1989

"SURVEY"

FOR- Bob & Louis Zeman

LOCATION- Parcel located in the N.W.¼ of the S.W.¼ of Sec. 27, T. 1N., R. 10E., W.M.-

HOOD RIVER COUNTY, OREGON

SCALE - 1" = 200'

Basis of Bearing as per D.L.C. 3/13/87 Survey-

NOTE: Iron rod (I.R.) monuments set have yellow, plastic cap stamped "LS 1028" affixed-

NARRATIVE: The Purpose of this survey was to locate T.L. 2000, except Highway 35 right of way, for real estate transaction. The logic of the survey was to retrace a 1/23/1939 survey by Van B. Embree at which time T.L. 2000 was created.

DLC SURVEYING
DAN CRON 352-6574
5694 TROUT CREEK ROAD
PARKDALE, OREGON 97041

FILED

APR 13, 1989

Richard G. Arnold
COUNTY SURVEYOR

DEPUTY

#89027