SURVEY IN THE NORTHWEST 1/4, SECTION 11, T 2 N, R 10 E, WM

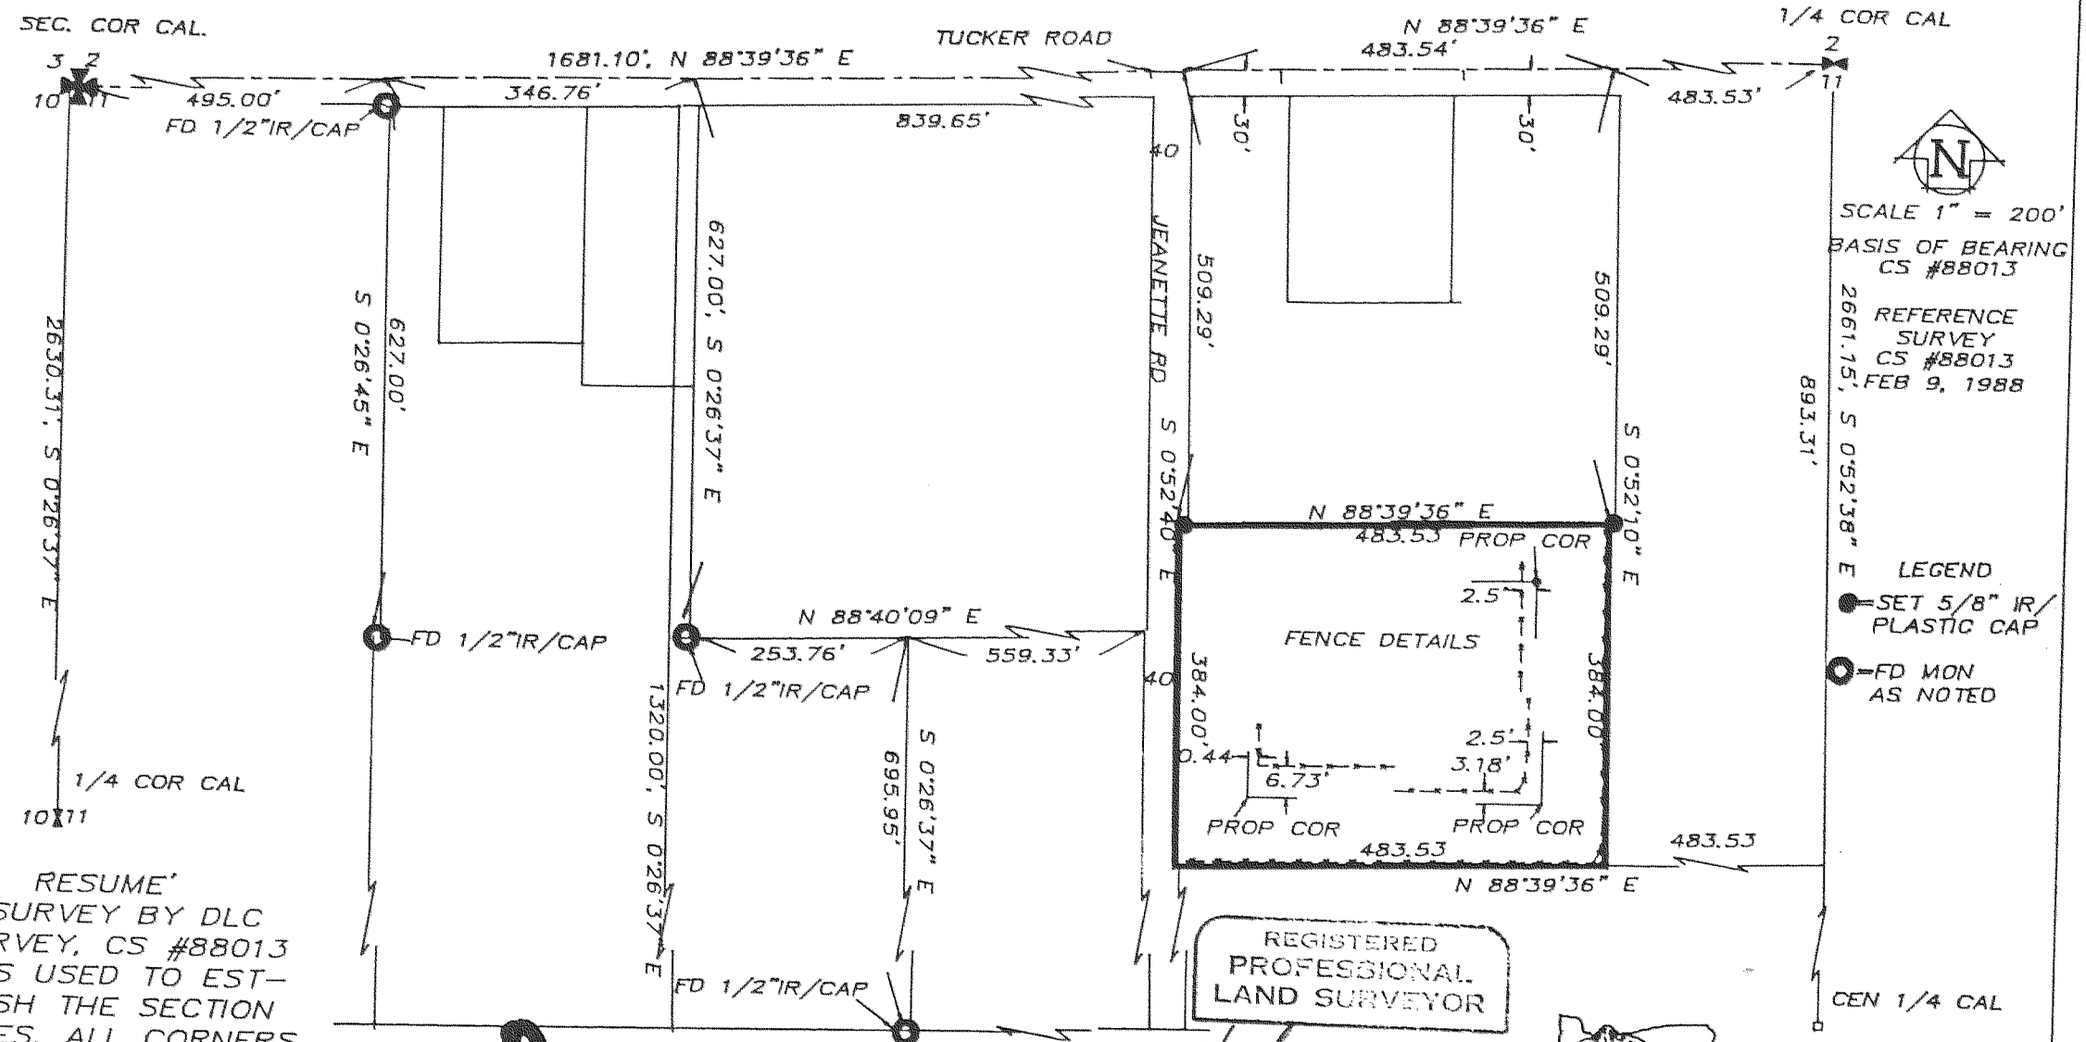

RESUME'
A SURVEY BY DLC SURVEY, CS #88013 WAS USED TO ESTABLISH THE SECTION LINES. ALL CORNERS FOUND AND ESTABLISHED ARE SHOWN HEREIN.

FILED
MAY 18 '89
COUNTY SURVEYOR
DEPUTY

SURVEY FOR
KIMBERLY A. FORBES

REGISTERED PROFESSIONAL LAND SURVEYOR
OREGON
JULY 17, 1970
ANTHONY C. KLEIN
932

Klein & Assoc.
LAND SURVEYING
1109 Country Club Road
Hood River, Oregon 97031
Tele: (503)386-3322

CS# 89034