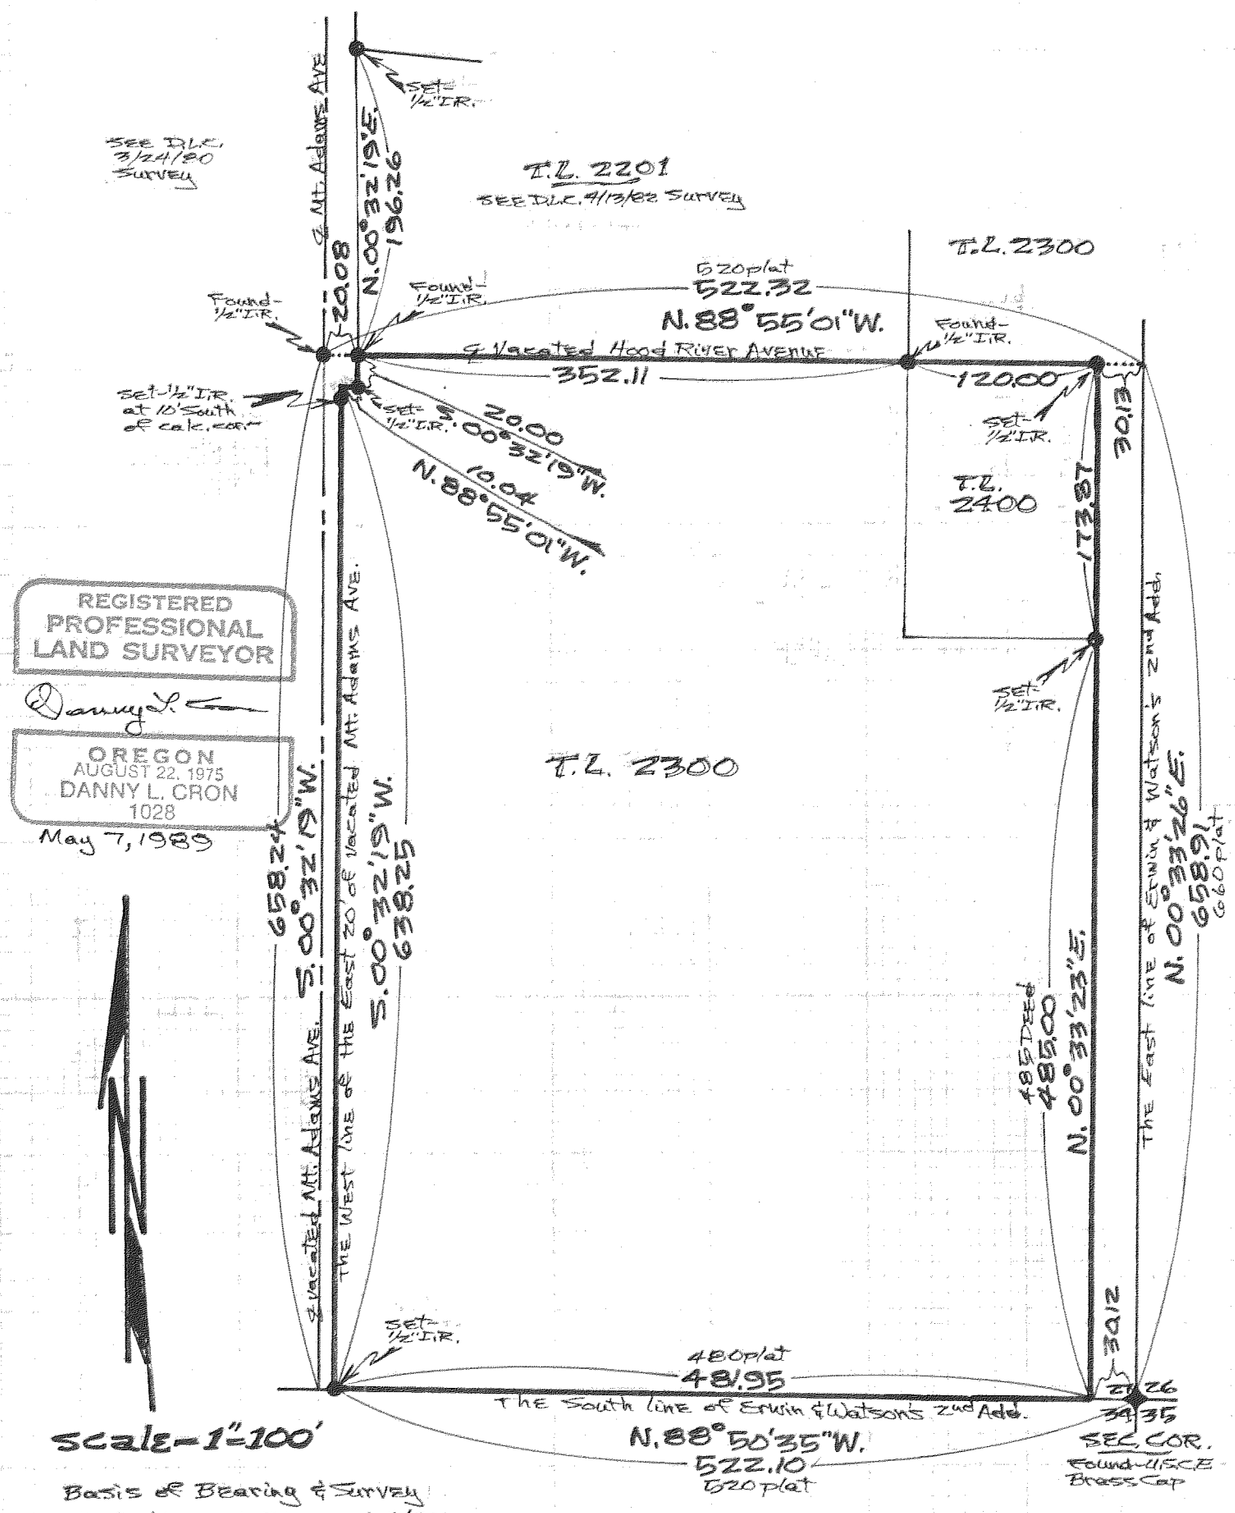

scale-1"=100'

Basis of Bearing & Survey Control as per D.L.C. 3/24/80 & 4/13/82 Surveys-

NOTE: Iron rod (IR) monuments set have yellow, plastic cap stamped "LS 1028" affixed-

NARRATIVE: The Purpose of this survey was to locate existing T.L. 2300 & 2400 of 3N 10 27D-

"SURVEY"

FOR- Mike Frost

LOCATION- Parcels located in the S.E.¼ of Sec. 27, T. 3N., R. 10E., W.M.-

HOOD RIVER COUNTY, OREGON

DLC SURVEYING
DAN CRON 352-6574
5694 TROUT CREEK ROAD
PARKDALE, OREGON 97041

FILED

MAY 18, 1989

Richard G. Andl
COUNTY SURVEYOR

DEPUTY

CS# 89036