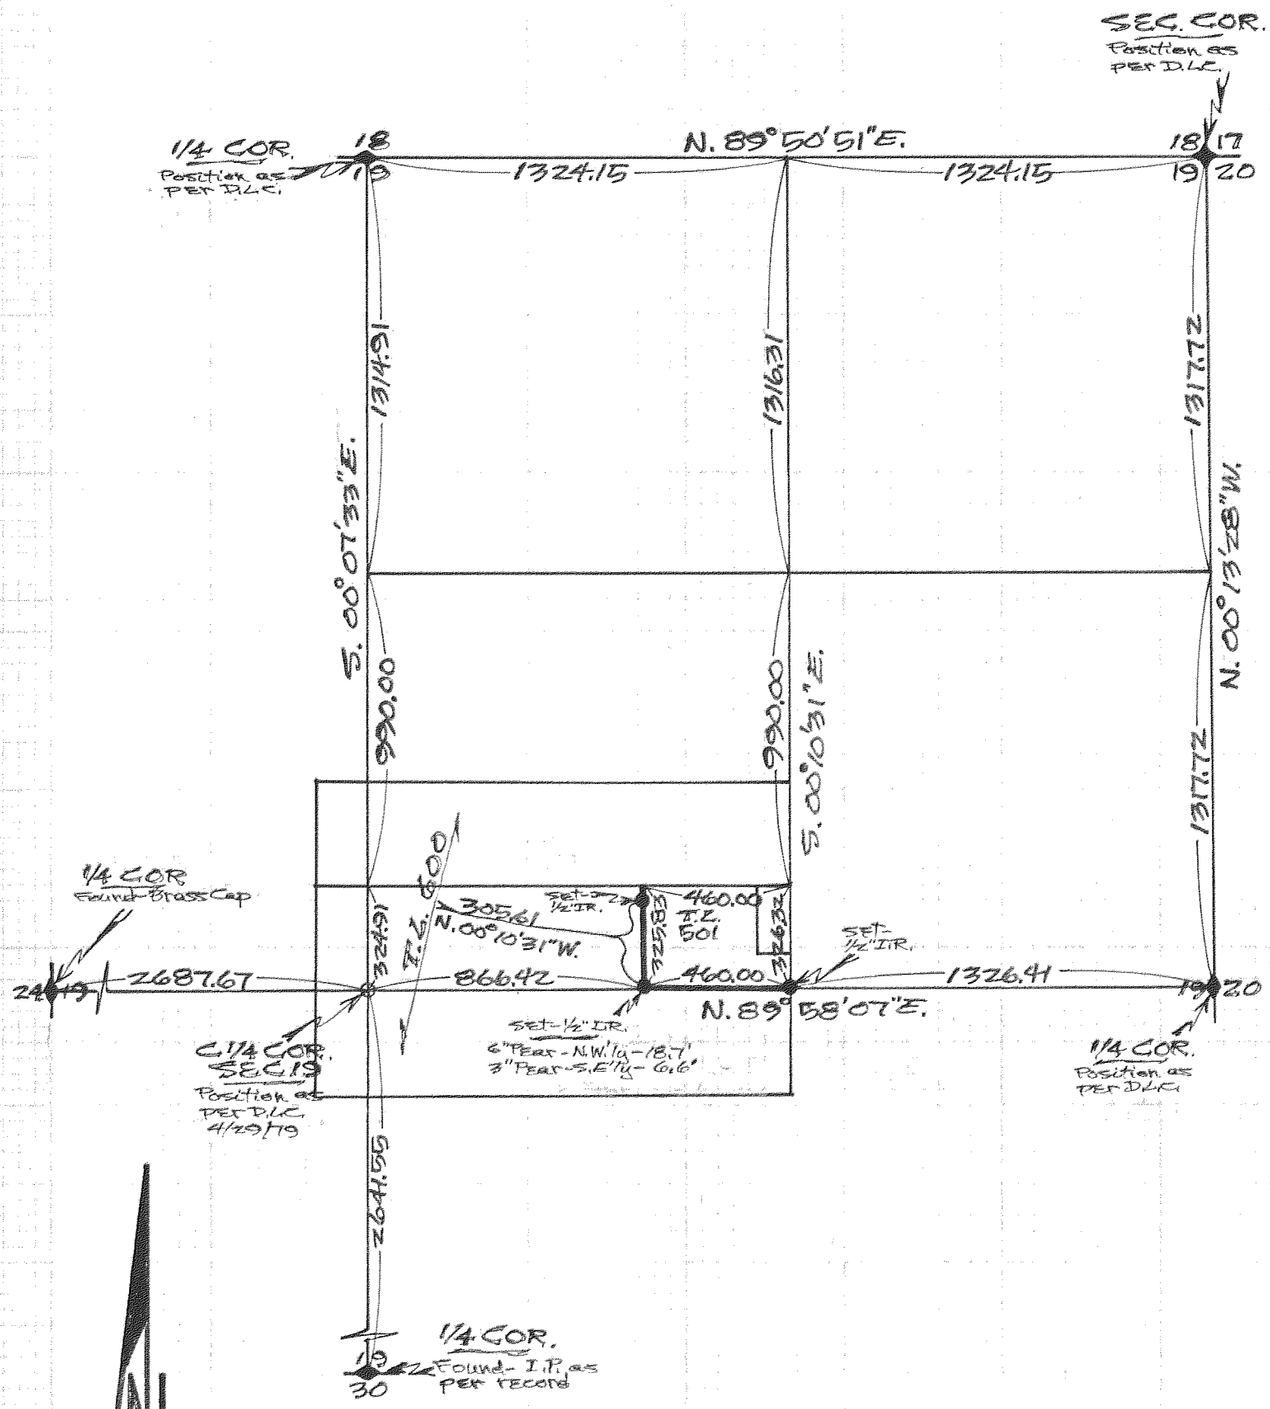

"SURVEY"

FOR – Bernie Wertgen

LOCATION – Lines located in the N.E. 1/4 of Sec. 19, T. 2 N., R. 11 E., W.M. –

HOOD RIVER COUNTY, OREGON

SCALE – 1" = 500'

Basis of Bearing and Section Survey control as per D.L.C. 4/29/79 Survey –

NOTE: Iron rod (I.R.) monuments set have yellow, plastic cap stamped "LS 1028" affixed –

NARRATIVE: The Purpose of this Survey was to locate the West & South lines of T.L. 501 for adjacent land owner, Bernie Wertgen.

DLC SURVEYING
DAN CRON 352-6574
5694 TROUT CREEK ROAD
PARKDALE, OREGON 97041

REGISTERED PROFESSIONAL LAND SURVEYOR

Danny L. Cron

OREGON
AUGUST 22, 1975
DANNY L. CRON
1028

April 20, 1989

FILED

MAY 22 1989

Richard G. Axtell
COUNTY SURVEYOR

By _____
DEPUTY

CS# 89041