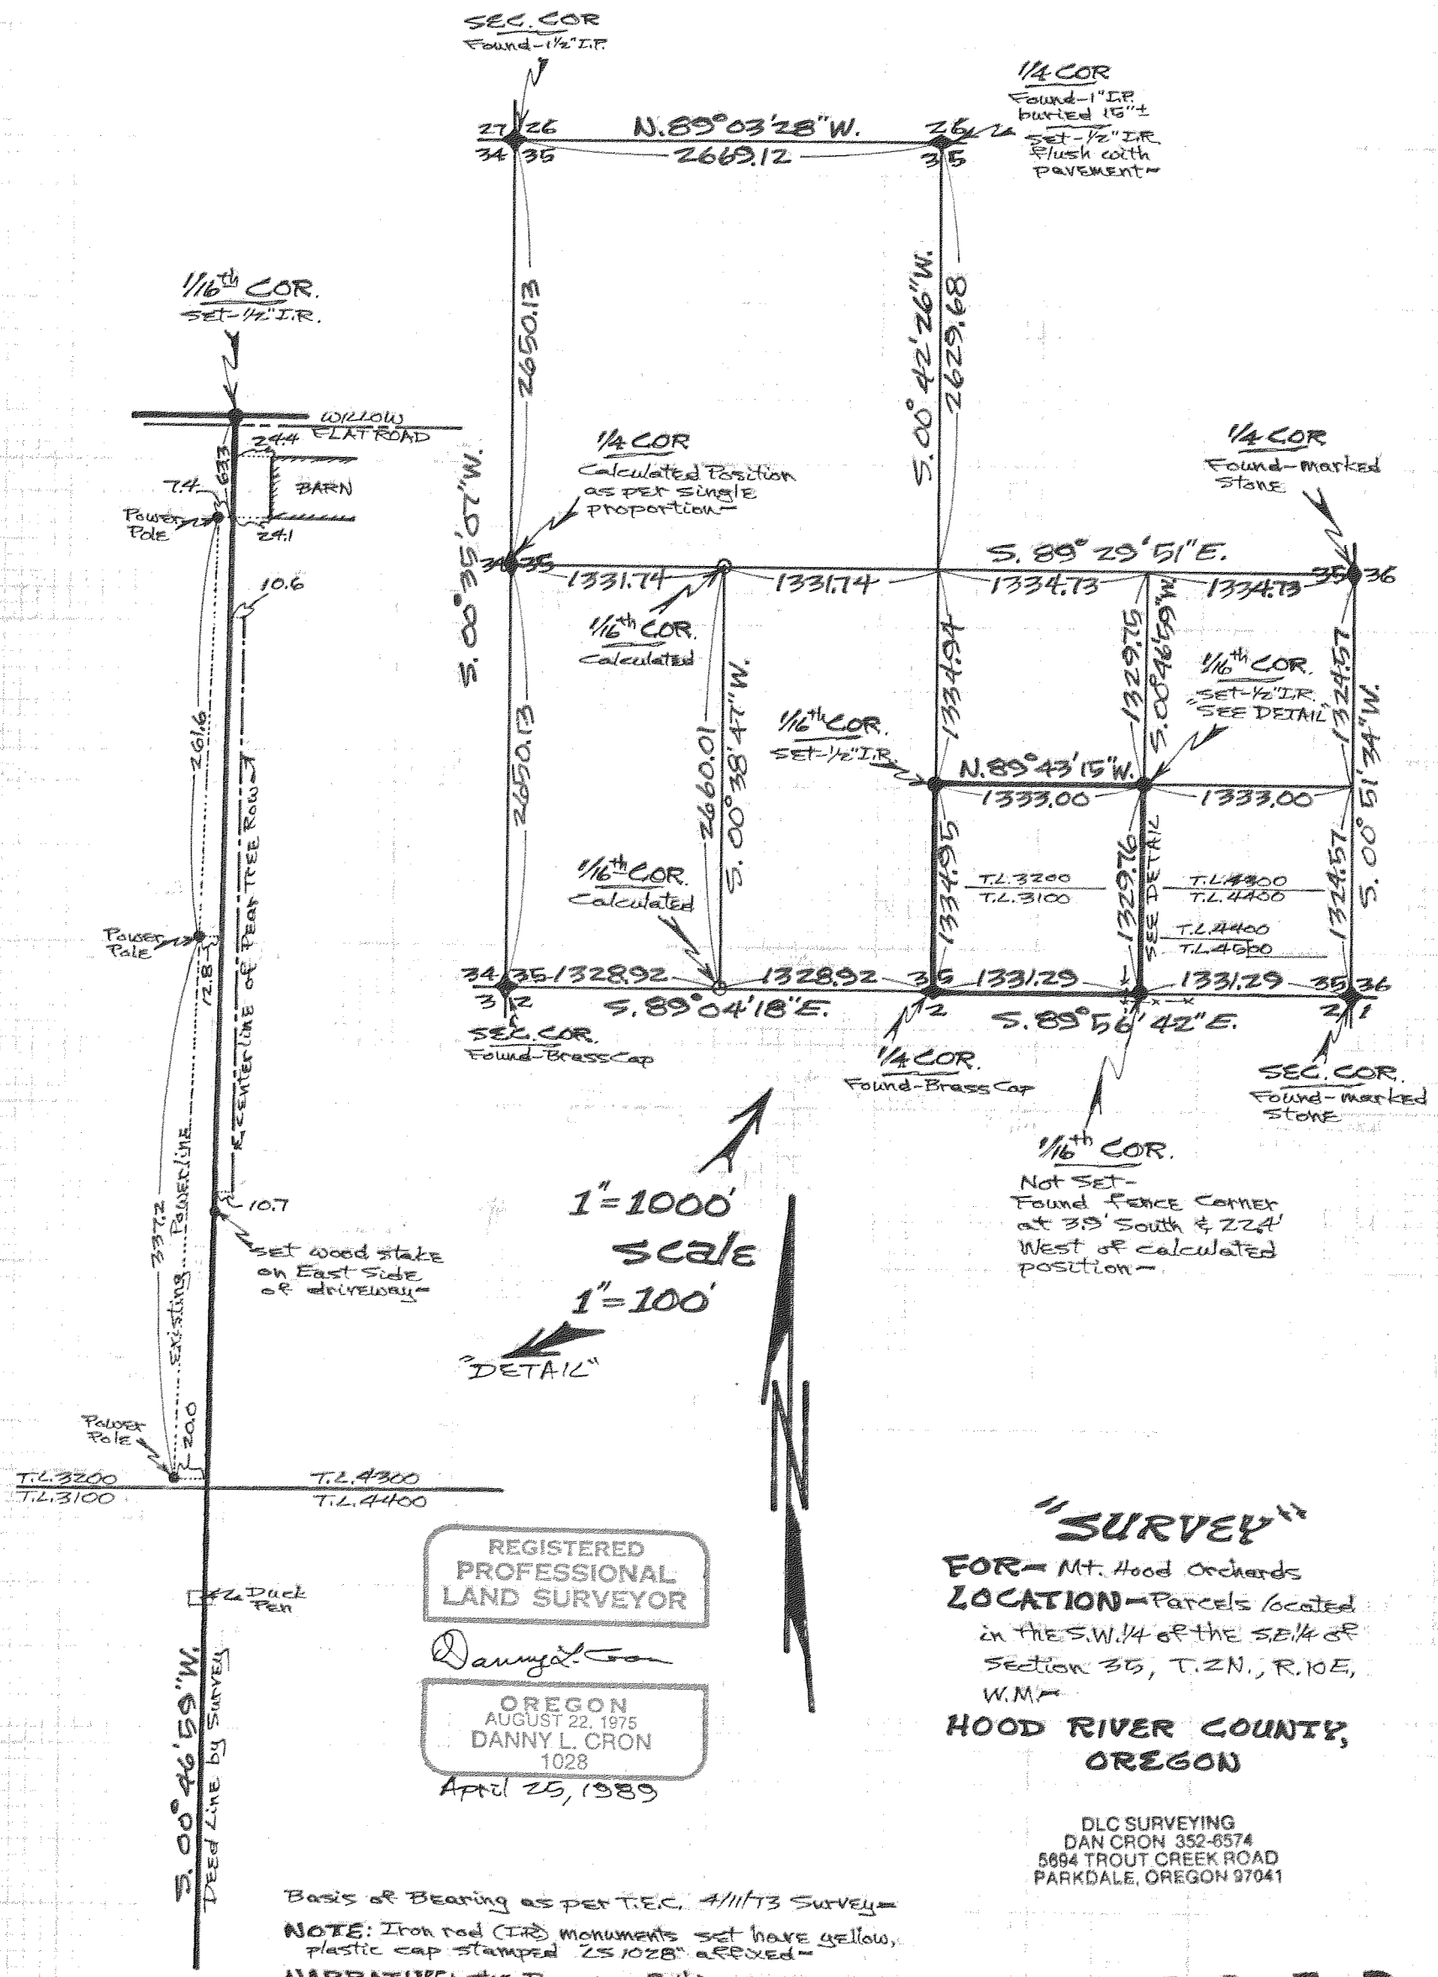

REGISTERED PROFESSIONAL LAND SURVEYOR

Danny L. Cron

OREGON
AUGUST 22, 1975
DANNY L. CRON
1028

April 25, 1989

"SURVEY"

FOR— Mt. Hood Orchards

LOCATION— Parcels located in the S.W.¼ of the S.E.¼ of Section 35, T.2N., R.10E., W.M.—

HOOD RIVER COUNTY, OREGON

DLC SURVEYING
DAN CRON 352-6574
5694 TROUT CREEK ROAD
PARKDALE, OREGON 97041

Basis of Bearing as per T.E.C. 4/11/73 Survey—

NOTE: Iron rod (IR) monuments set have yellow, plastic cap stamped "LS 1028" affixed—

NARRATIVE: The Purpose of this survey was to locate the S.W.¼ of the S.E.¼ of Sec. 35—

FILED

MAY 22 '89

Richard G. Arnold
COUNTY SURVEYOR

DEPUTY

CS# 89042