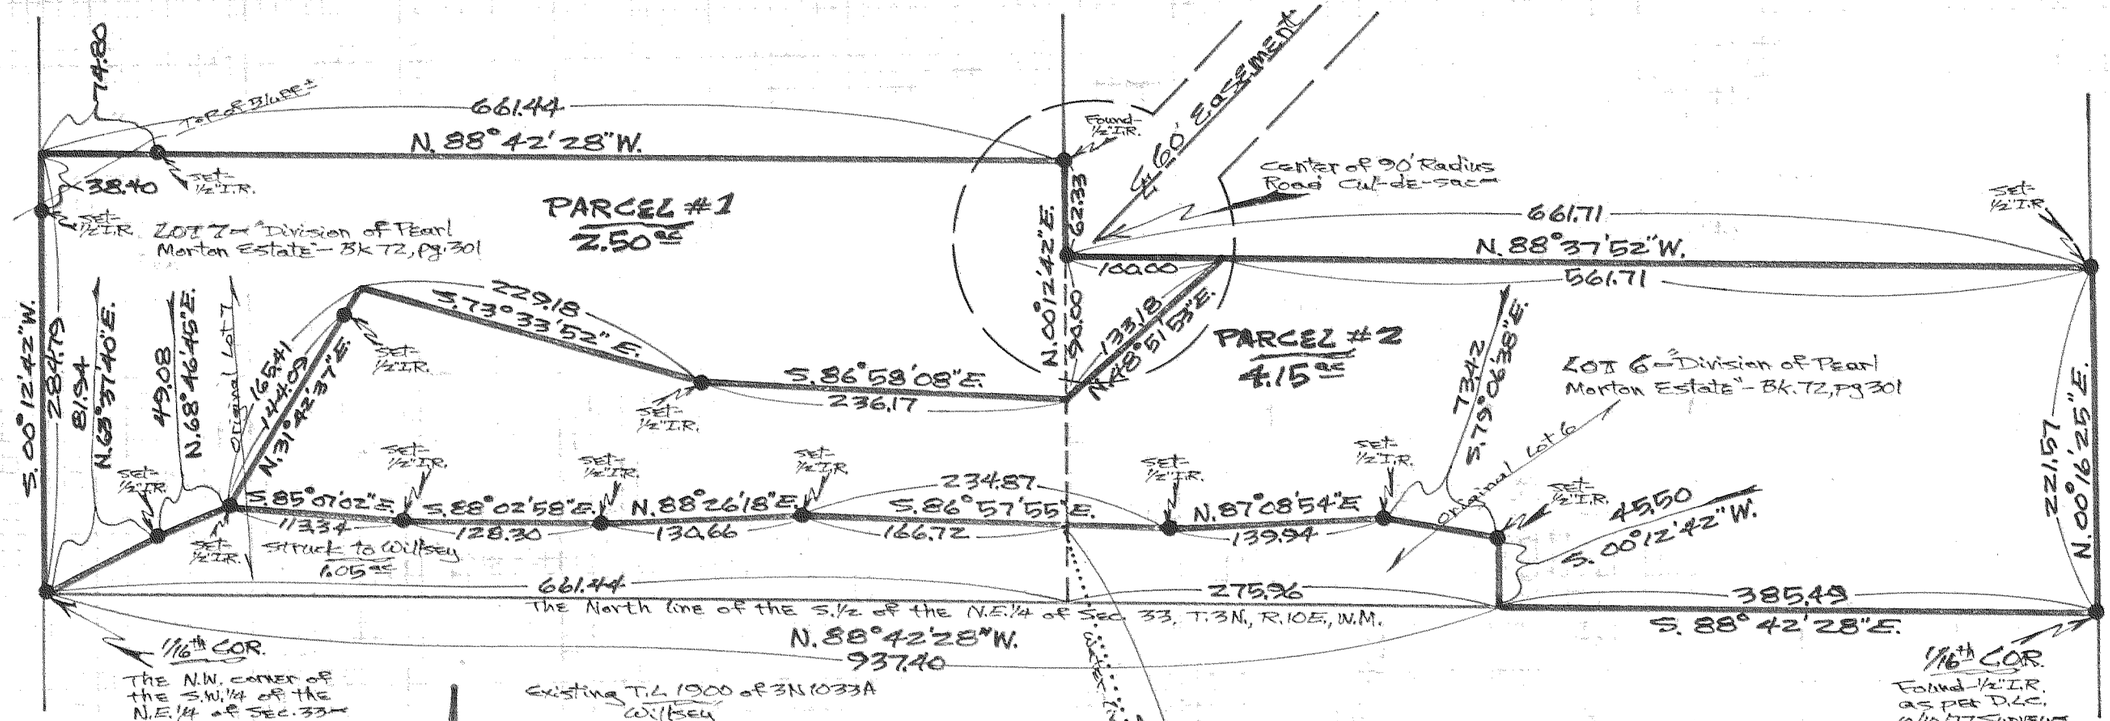

THE N.W. corner of the S.W.¼ of the N.E.¼ of Sec. 33 - Found - ¾" I.P. at 1.0' East & 0.6' North of calculated Position -

REGISTERED PROFESSIONAL LAND SURVEYOR
Danny L. Cron
OREGON
AUGUST 22, 1975
DANNY L. CRON
1028
Nov. 20, 1988

NOTE: ½" Iron rod (I.R.) monuments set have yellow, plastic cap, stamped 25 1028" affixed -

Basis of Bearing & Survey Control as per D.L.C. 11/30/83 Survey -

NARRATIVE: the Purpose of this survey is to do a lot line adjustment between lots 6 & 7 of "Division of Pearl Morton Estate" and to show lines agreed upon between Struck & Willsey -

Scale - 1" = 100'

"SURVEY"

FOR - Sheldon Struck

LOCATION - Parcels located in the N.E.¼ of Sec. 33, T.3N., R.10E., W.M.; T.L. 1800 of 3N 1033A -

HOOD RIVER COUNTY, OREGON

DLC SURVEYING
DAN CRON 352-6574
5694 TROUT CREEK ROAD
PARKDALE, OREGON 97041

FILED
MAY 22 1989
Richard G. Hazel
COUNTY SURVEYOR
DEPUTY
CS# 89050