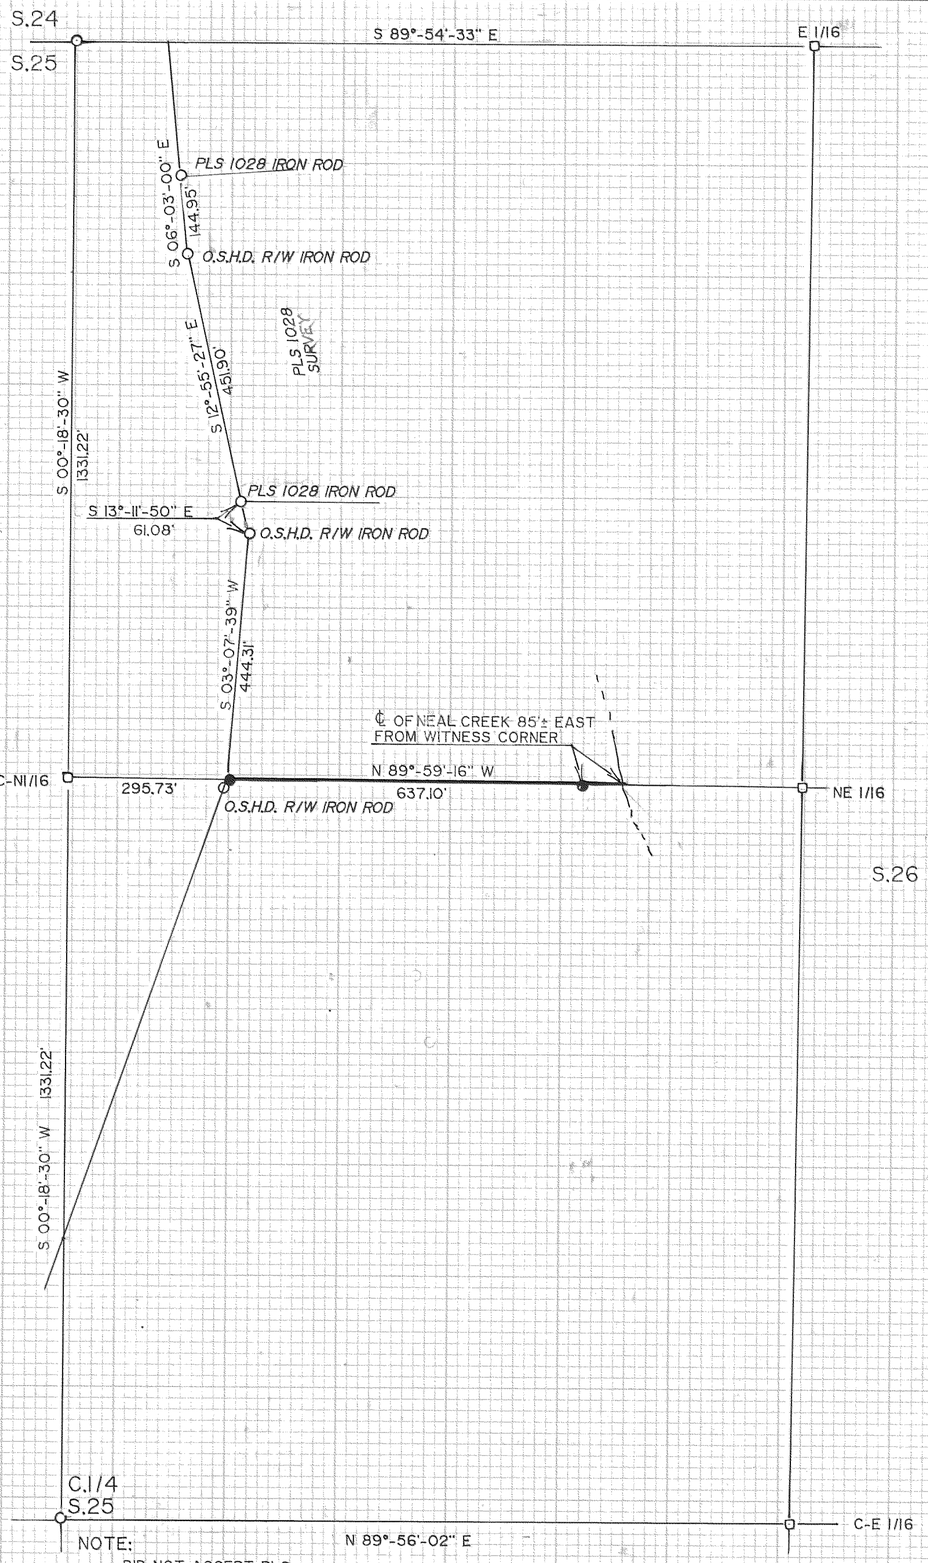

NOTE:
DID NOT ACCEPT PLS #1028 REVISION OF THE C 1/4 CORNER OF THIS SECTION, USED MONUMENT FOUND IN COUNTY BOX.

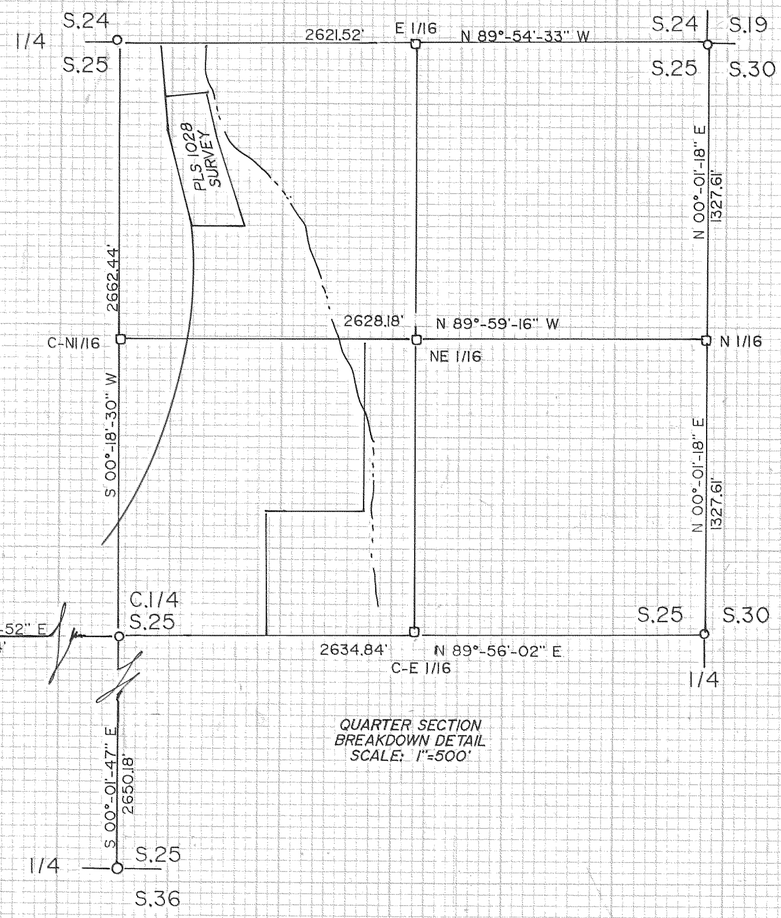

QUARTER SECTION BREAKDOWN DETAIL
SCALE: 1"=500'

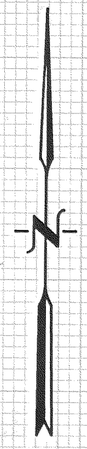

NARRATIVE:

NO MAJOR DISCREPANCIES WERE FOUND. SEE NOTE FOR CENTER QUARTER CORNER.

REFERENCES:

TERRA SURVEY #8703
PLS 1028, SURVEYS DATED 12/20/77 & 12/21/88

BASIS OF BEARING:

TERRA SURVEY #8703

LOCATION OF SURVEY:

PARCELS LOCATED IN THE W½ OF THE NE¼, OF SECTION 25, T. 2 N., R. 10 E., W.M., IN HOOD RIVER COUNTY, OREGON.

LEGEND:

- ● SET 5/8" X 30" IRON ROD W/ CAP
- □ CALCULATED NOT FOUND OR SET
- ○ FOUND MONUMENT OF RECORD

FILED
AUG 22, 1989
Richard J. Funk
COUNTY SURVEYOR
BY _____ DEPUTY

SURVEY for KEY BANK of OREGON
c/o GARY C. FOLK

REGISTERED PROFESSIONAL LAND SURVEYOR
Roy O. Gaylord
OREGON
JULY 13, 1979
ROY O. GAYLORD
1915

TERRA SURVEYING
DATE: JULY, 1989
SCALE: 1" = 200'
PROJECT: #8905

P.O. BOX 617
HOOD RIVER, OR. 97031

PHONE: (503) 386-4531

2N 10 25 TL's 300 & 400

C.S # 89068