FILED

OCT 2, 1989

COUNTY SURVEYOR

DEPUTY

BARKHEIMER

PLAT MAP FOR MINOR PARTITION

Tax Lot 300 in part NE¼SE¼ Section 27, T3N,R10E, W.M.
Hood River County, Oregon

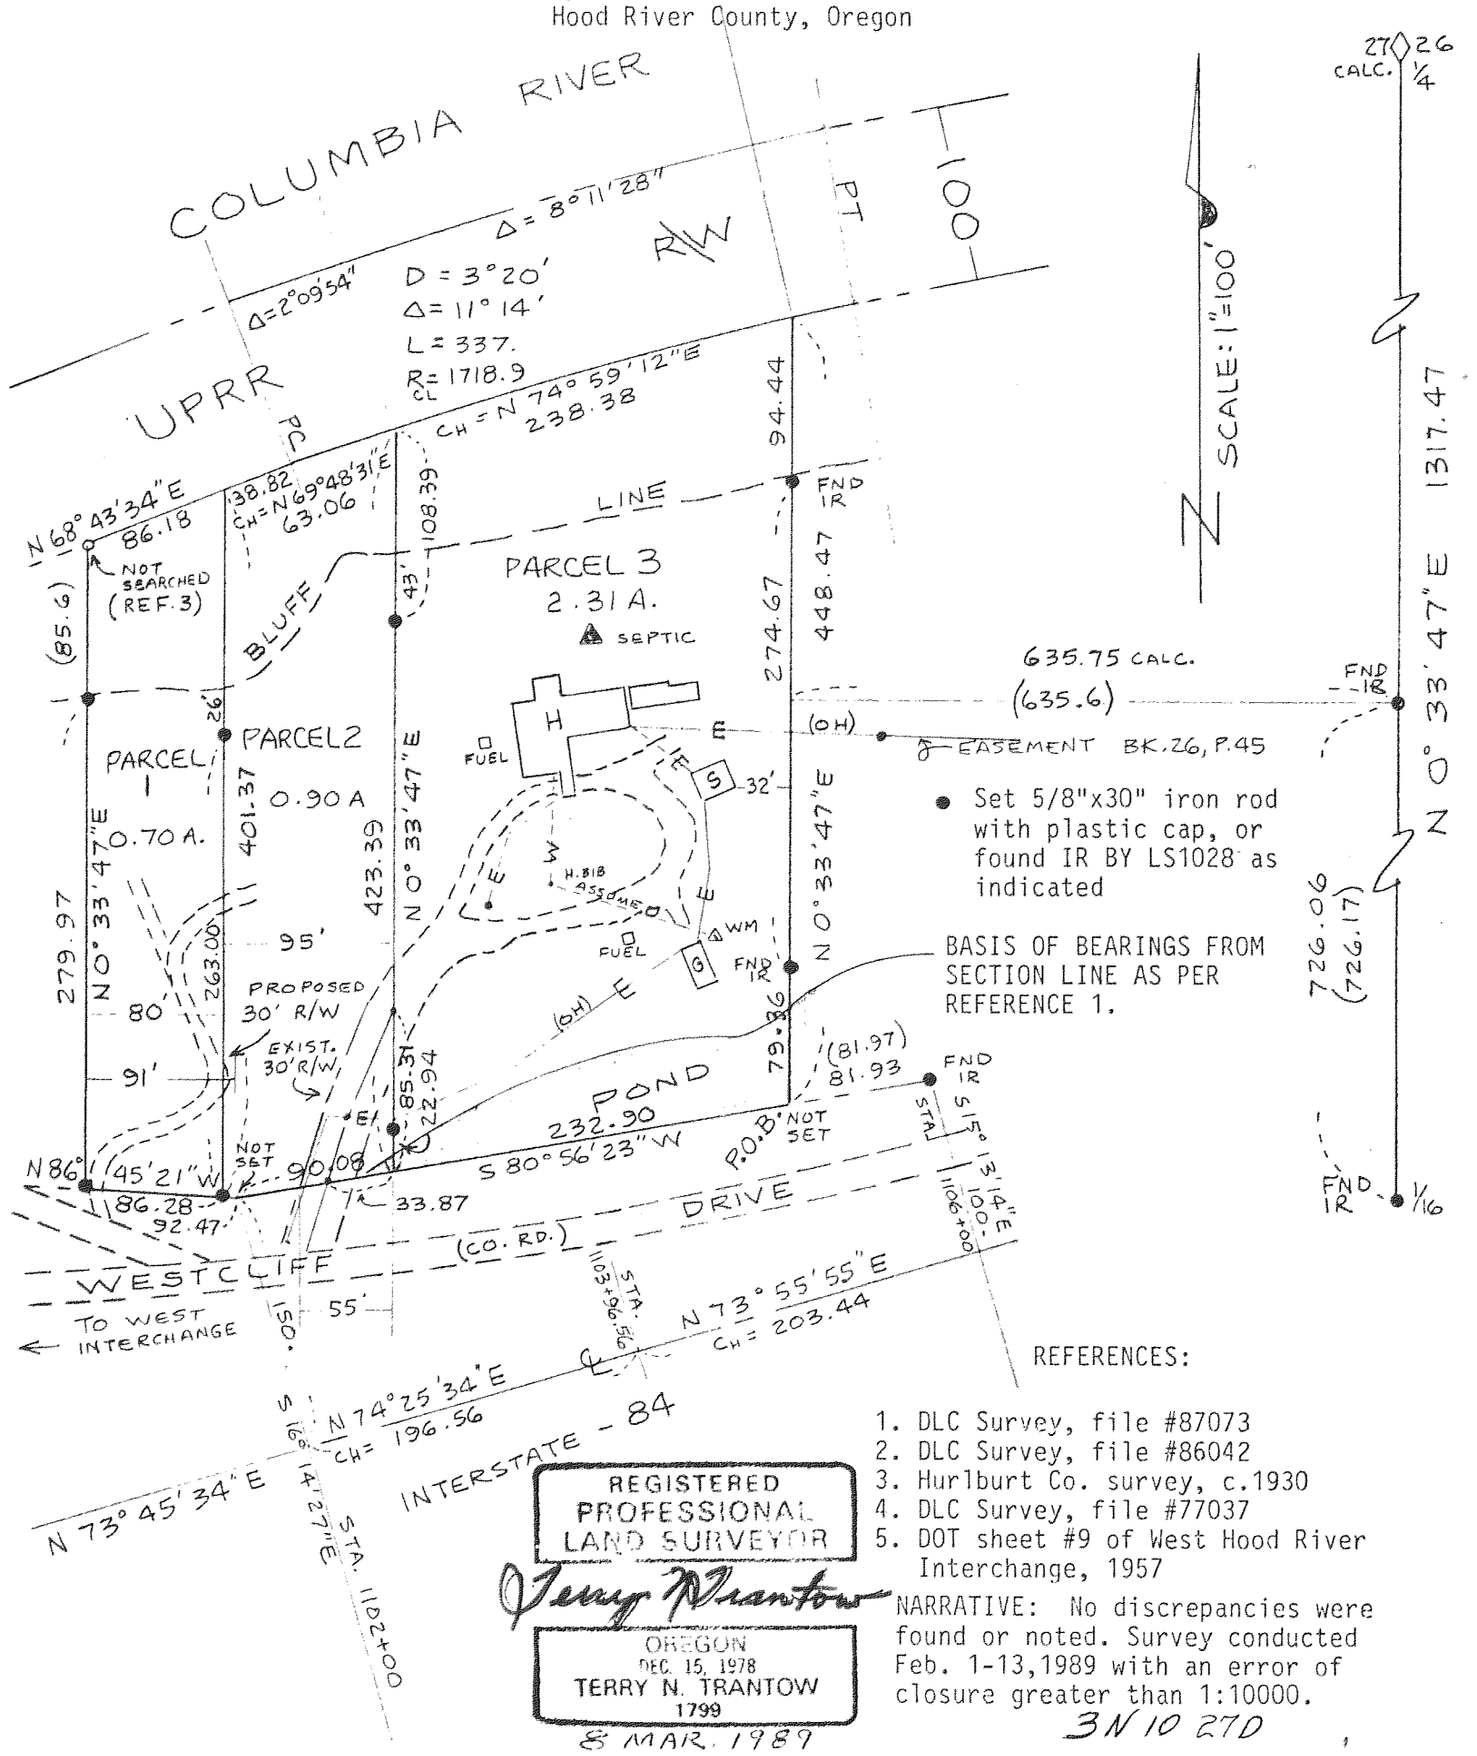

- Set 5/8"x30" iron rod with plastic cap, or found IR BY LS1028 as indicated

BASIS OF BEARINGS FROM SECTION LINE AS PER REFERENCE 1.

REFERENCES:

1. DLC Survey, file #87073
2. DLC Survey, file #86042
3. Hurlburt Co. survey, c.1930
4. DLC Survey, file #77037
5. DOT sheet #9 of West Hood River Interchange, 1957

NARRATIVE: No discrepancies were found or noted. Survey conducted Feb. 1-13,1989 with an error of closure greater than 1:10000.

REGISTERED PROFESSIONAL LAND SURVEYOR

Jerry Trantow

OREGON
DEC. 15, 1978
TERRY N. TRANTOW
1799

8 MAR. 1989

3N 10 27D

TRANTOW SURVEYING POB 287 BINGEN, WA 98605 493-3111 #89455 CS# 89081