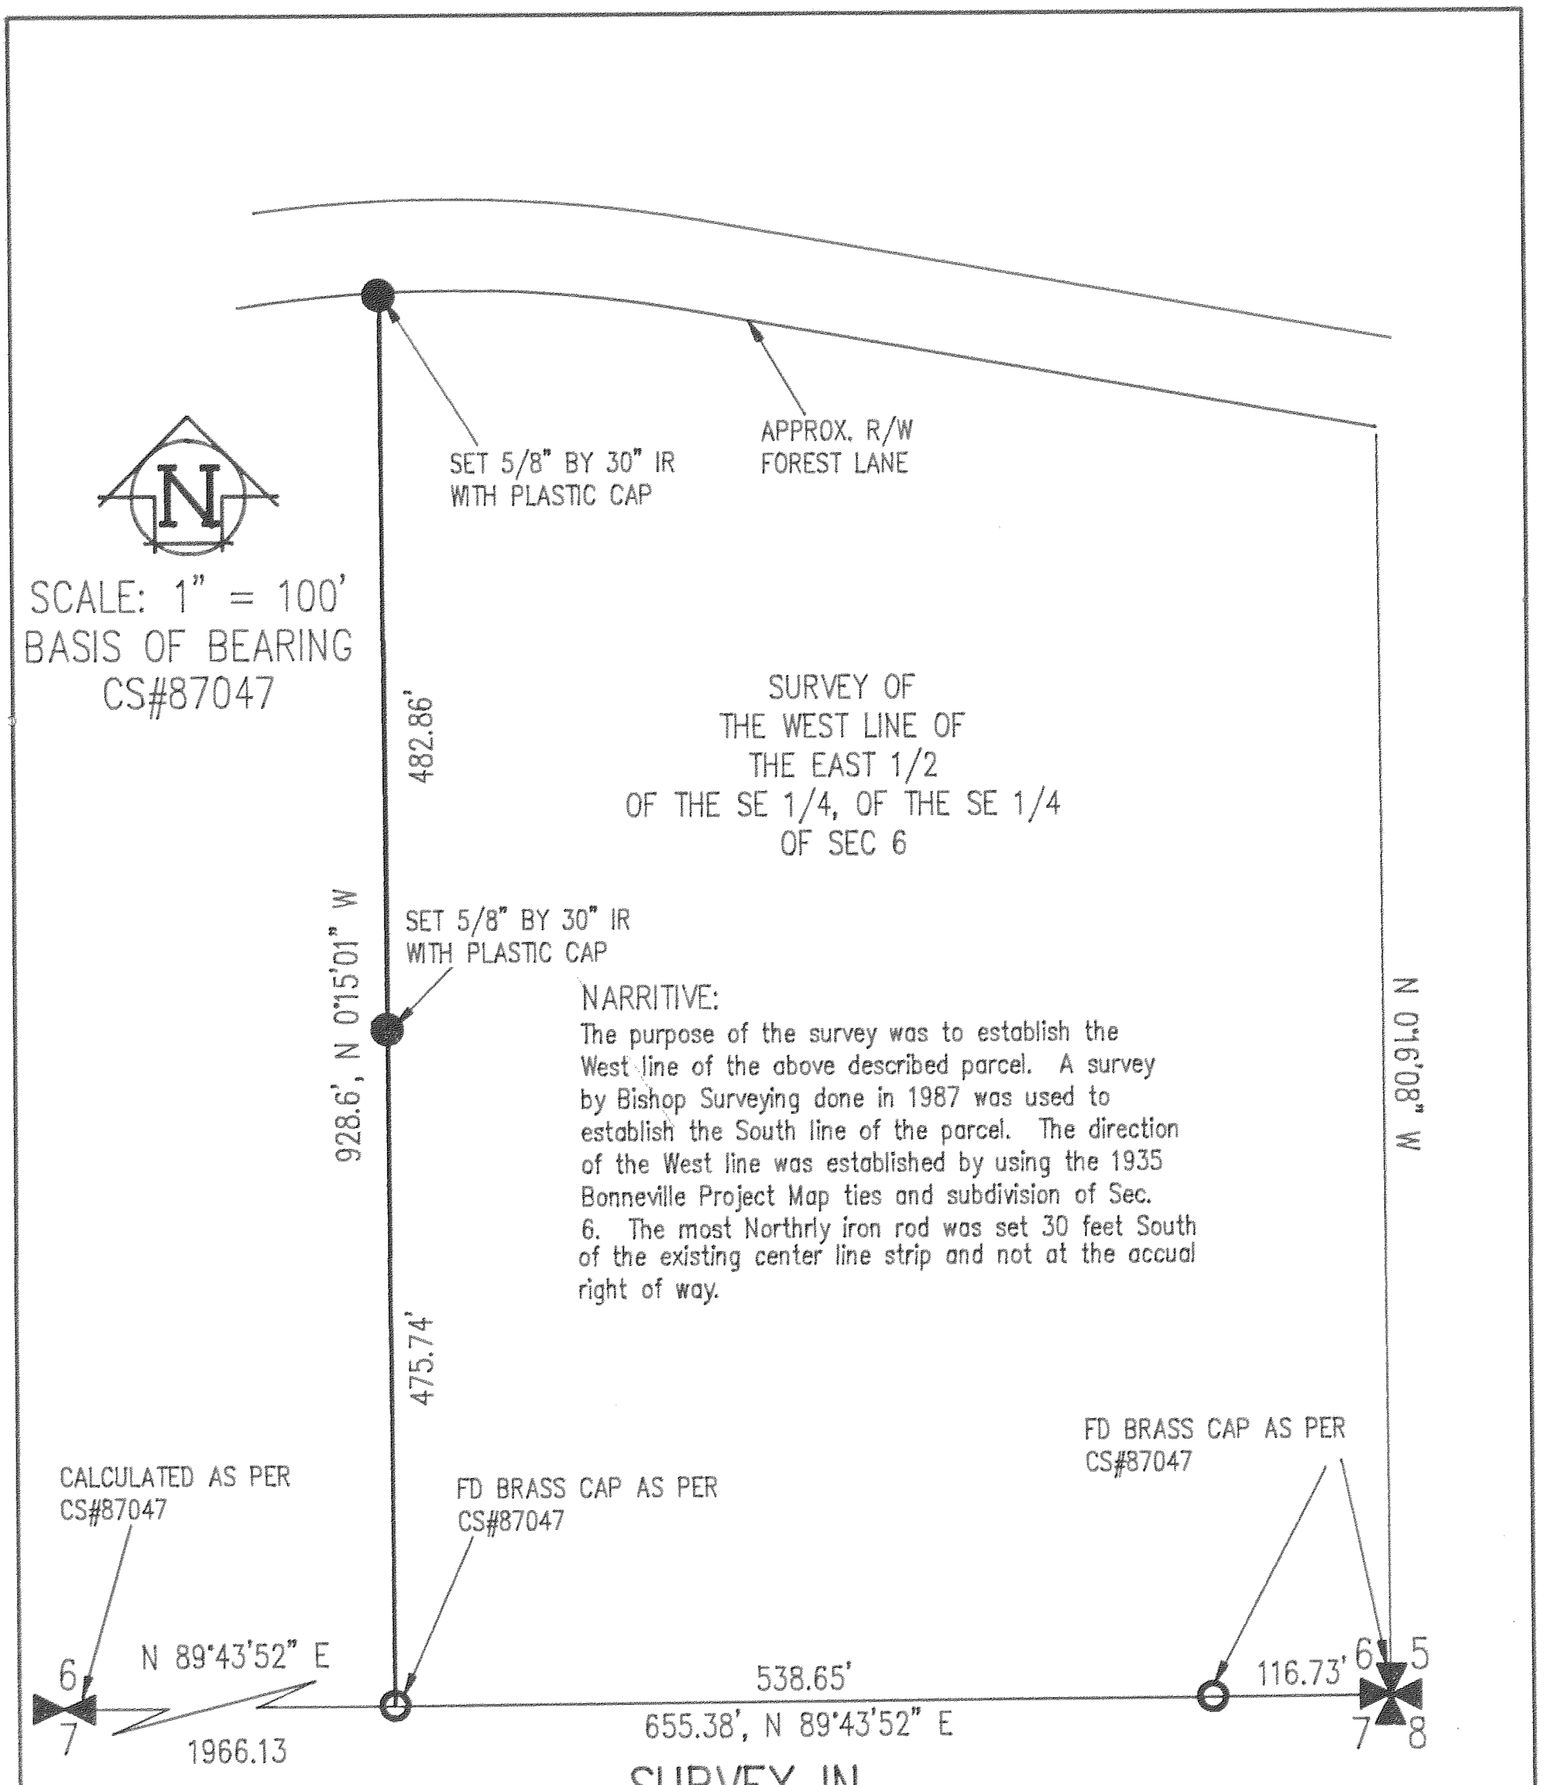


# SURVEY IN
# THE SE 1/4 OF THE SE 1/4, SECTION 6
# TOWNSHIP 2 NORTH, RANGE 8 EAST, WM
# COUNTY OF HOOD RIVER, STATE OF OREGON

SURVEY FOR
HARRY S. SWANSON

**FILED**

OCT 10, 1989

COUNTY SURVEYOR

BY _____ DEPUTY

REGISTERED
PROFESSIONAL
LAND SURVEYOR

OREGON
JULY 17, 1970
ANTHONY C. KLEIN
932

Klein & Assoc.
LAND SURVEYING
1109 Country Club Road
Hood River, Oregon 97031
Tele: (503)386-3322

DATE SURVEYED: SEPT 1989
JOB NO.: 89041

CS# 89082