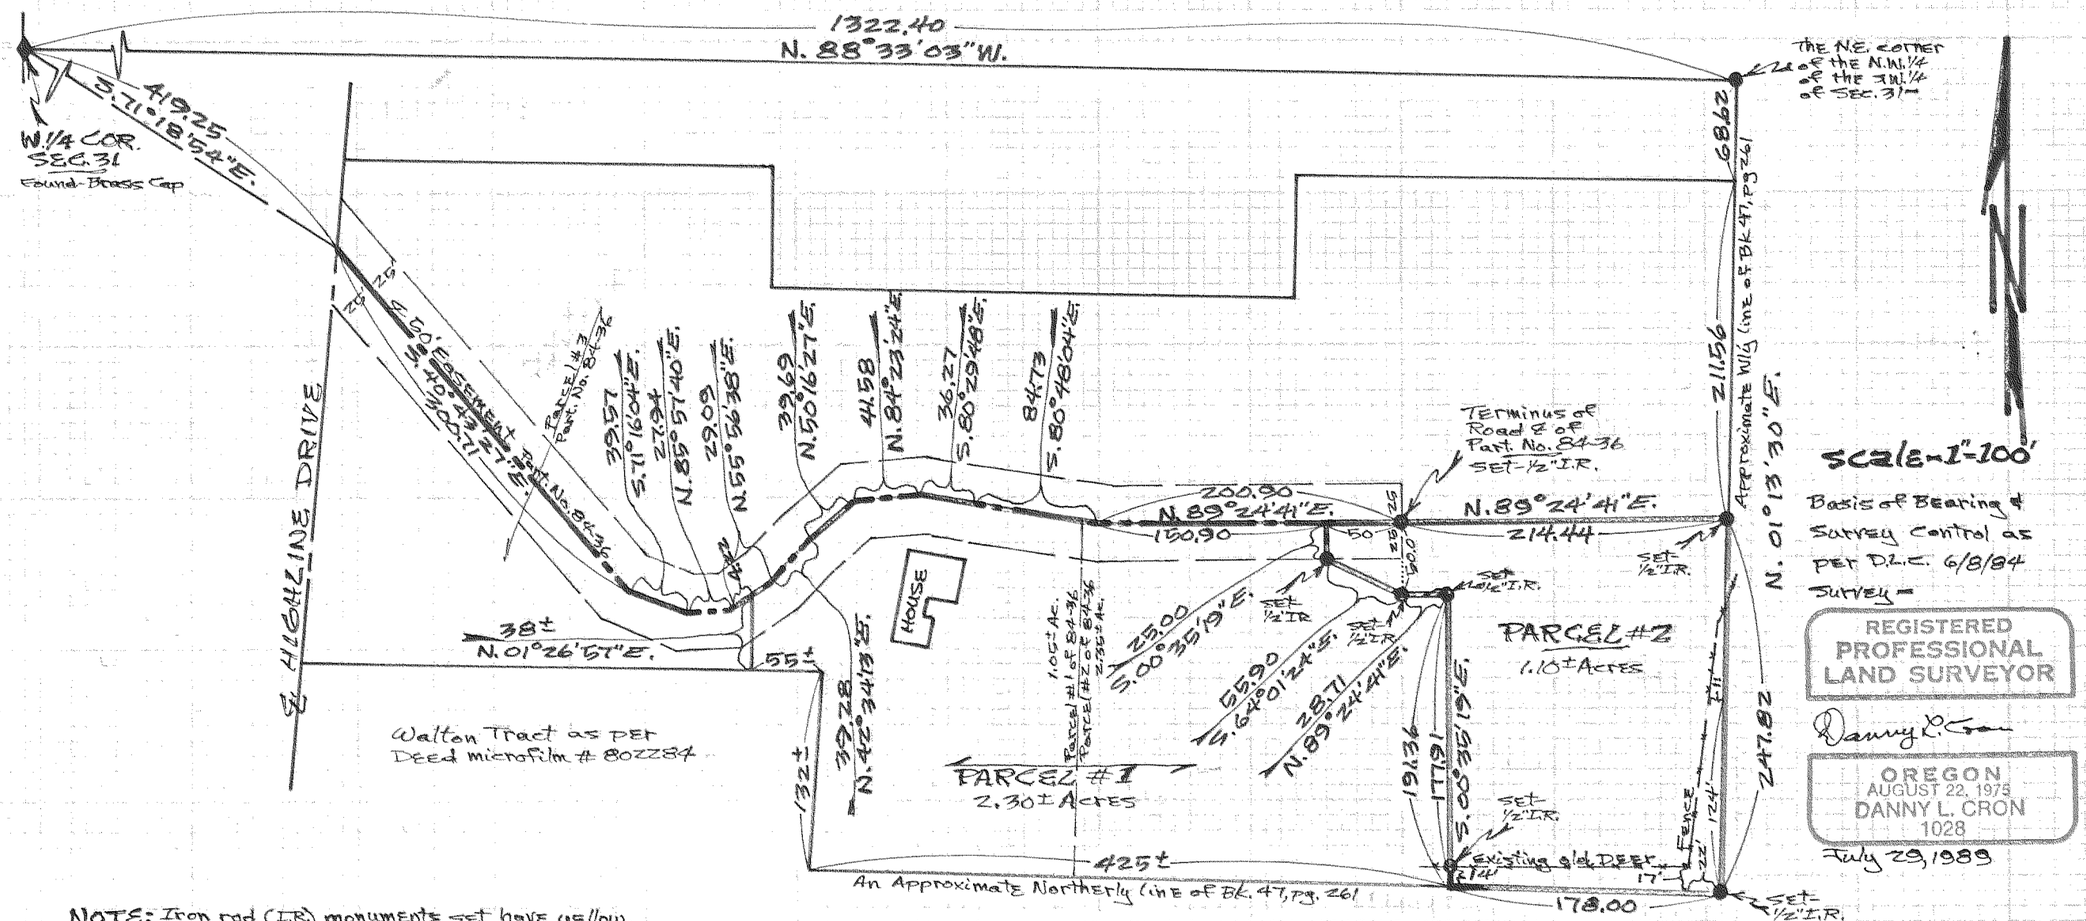

NOTE: Iron rod (I.R.) monuments set have yellow, plastic cap stamped "LS 1028" affixed.

NARRATIVE: The Purpose of this survey was to locate the new lines of Parcels #2 for possible land sale.

DLC SURVEYING
DAN CRON 352-6574
5694 TROUT CREEK ROAD
PARKDALE, OREGON 97041

FILED

OCT 24, 1989

Richard G. Arnold
COUNTY SURVEYOR

DEPUTY

"SURVEY"

FOR- Ron Tiffany

LOCATION- Lot line Adjustment of Parcels #1 & #2 of Partition No. 84-36 as located in the NW.1/4 of the S.W.1/4 of Sec. 31, T.3N., R.11E., W.M.- HOOD RIVER COUNTY, OREGON

#89085