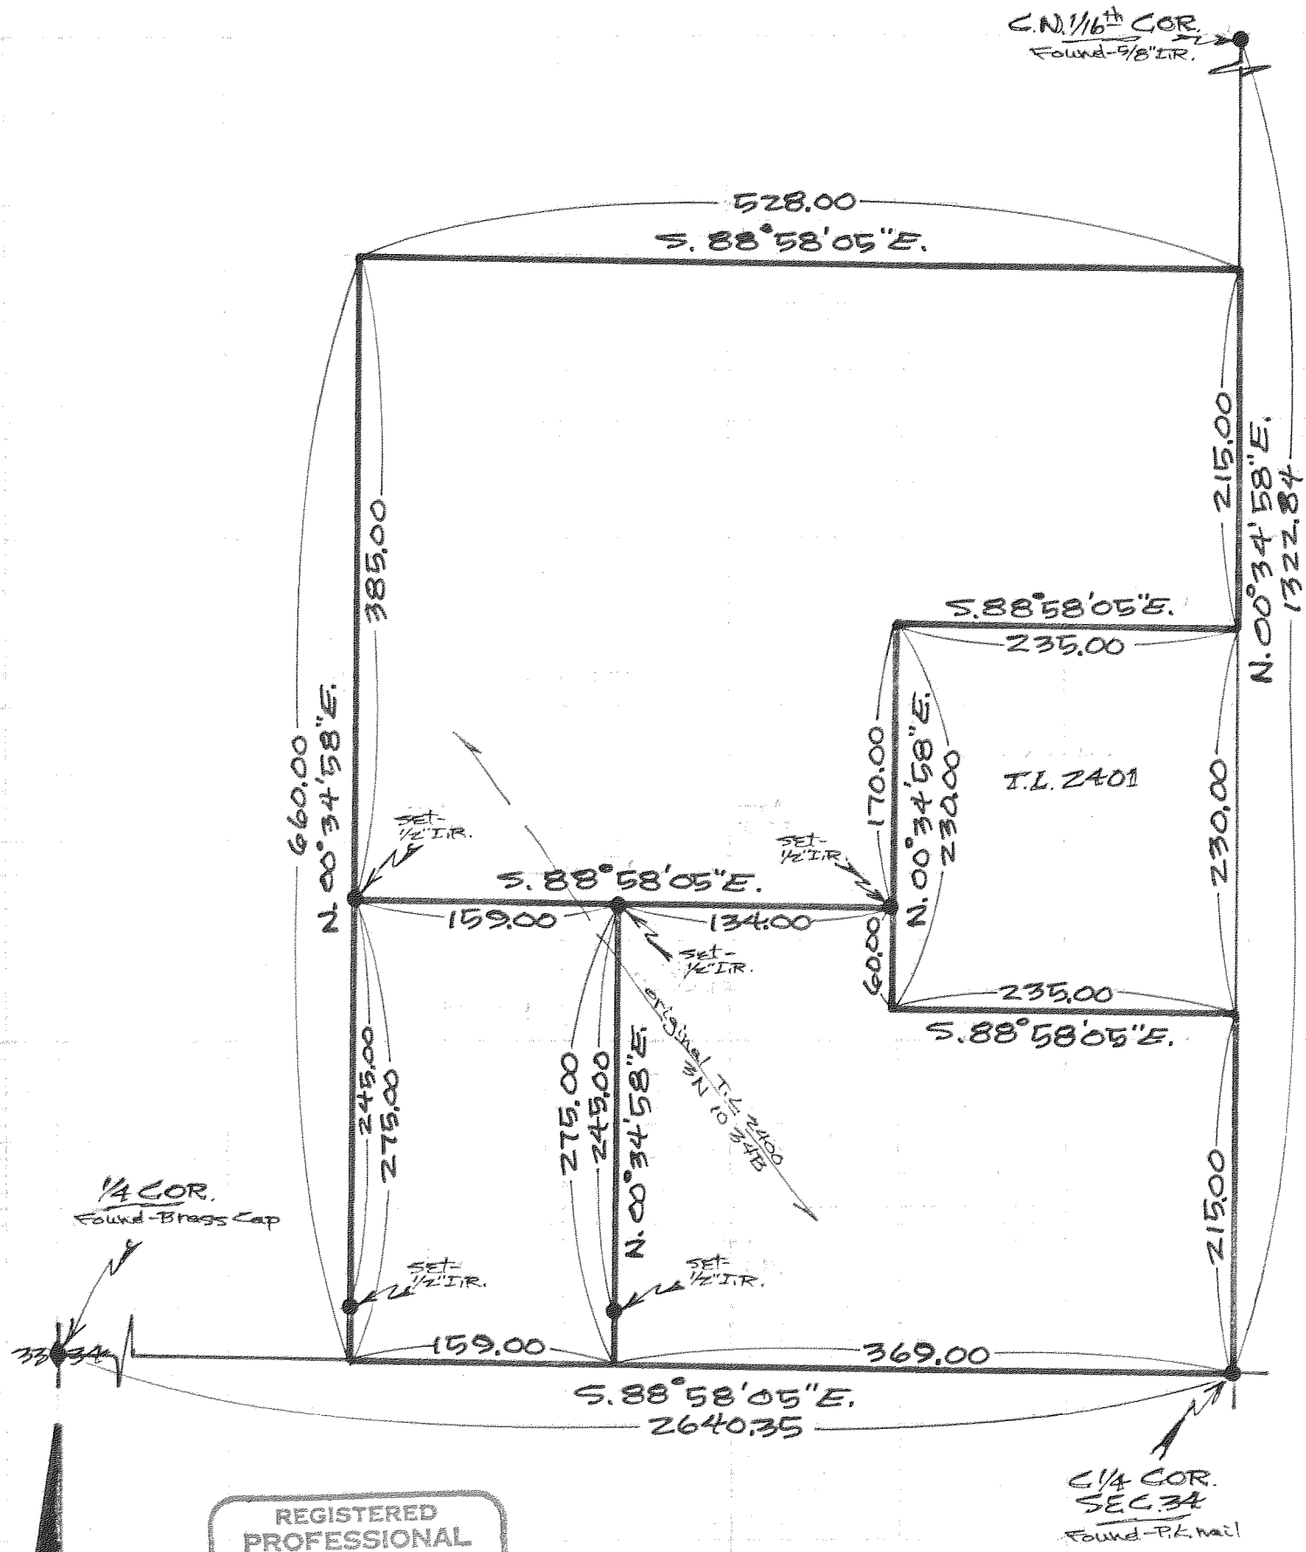

REGISTERED
PROFESSIONAL
LAND SURVEYOR

Danny L. Cron

OREGON
AUGUST 22, 1975
DANNY L. CRON
1028

July 4, 1989

"SURVEY"

FOR - Dave Williams

LOCATION - Parcels located in the S.E.1/4 of the N.W.1/4 of Sec. 34, T.3N., R.10E., W.M. -

HOOD RIVER COUNTY, OREGON

DLC SURVEYING
DAN CRON 352-6574
5694 TROUT CREEK ROAD
PARKDALE, OREGON 97041

scale - 1" = 100'

Basis of Bearing as per D.L.C. 2/5/89 Survey -

NOTE: Iron rod (I.R.) monuments set have yellow, plastic cap stamped "251028" affixed -

NARRATIVE: The Purpose of this survey was to locate certain points in the division of T.L. 2400 of 3N 10 34B -

FILED

OCT 24, 1989

Richard G. Arnold
COUNTY SURVEYOR

DEPUTY

89093