FILED

OCT 24, 1989

Richard P. Aust
COUNTY SURVEYOR

DEPUTY

REGISTERED
PROFESSIONAL
LAND SURVEYOR

Danny L. Cron

OREGON
AUGUST 22, 1975
DANNY L. CRON
1028

July 4, 1989

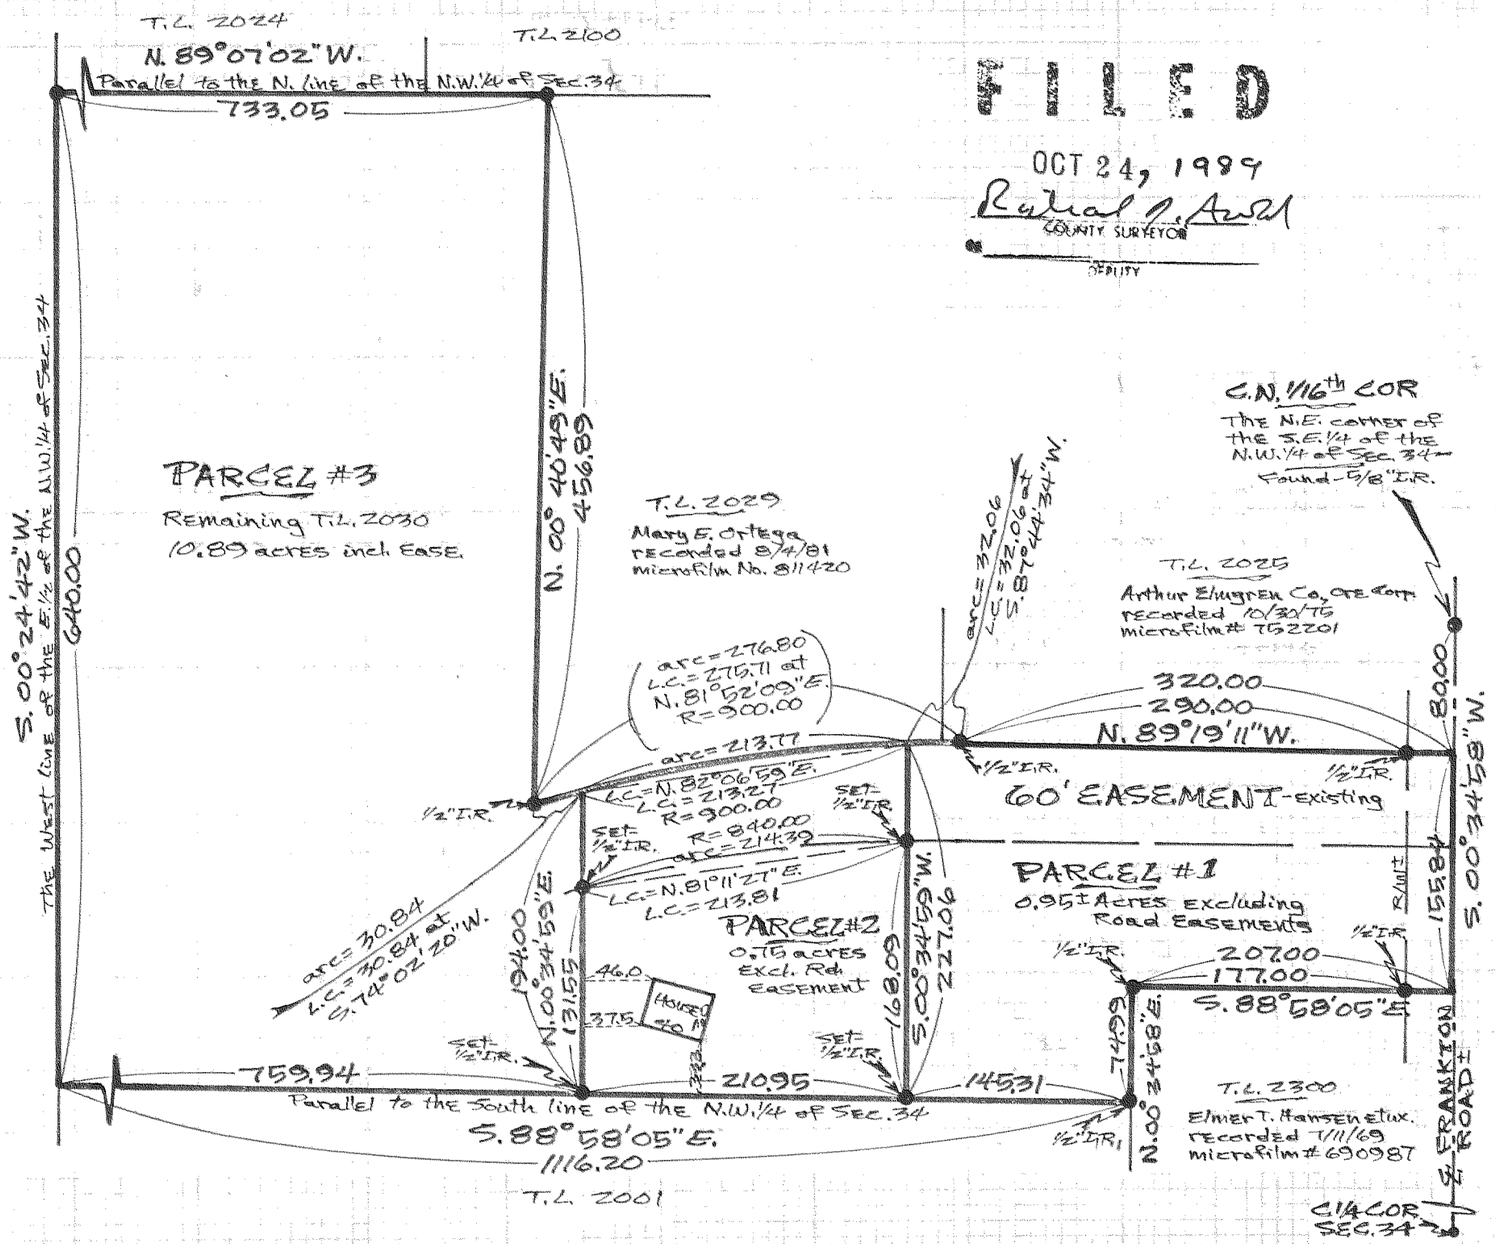

scale - 1" = 100'

Basis of Bearing & Survey Control as per D.L.C. 2/5/89 Survey

NOTE: Iron rod (I.R.) monuments set have yellow, plastic cap stamped "LS 1028" affixed.

NARRATIVE: The Purpose of this survey is for the division of Tax lot 2030 of 3N 10 34B.

"SURVEY"

FOR - Doug Beveridge

LOCATION - Parcels located in the E½ of the N.W.¼ of Sec. 34; T. 3N., R. 10E., W.M.

HOOD RIVER COUNTY, OREGON

DLC SURVEYING
DAN CRON 352-6574
5694 TROUT CREEK ROAD
PARKDALE, OREGON 97041

89096