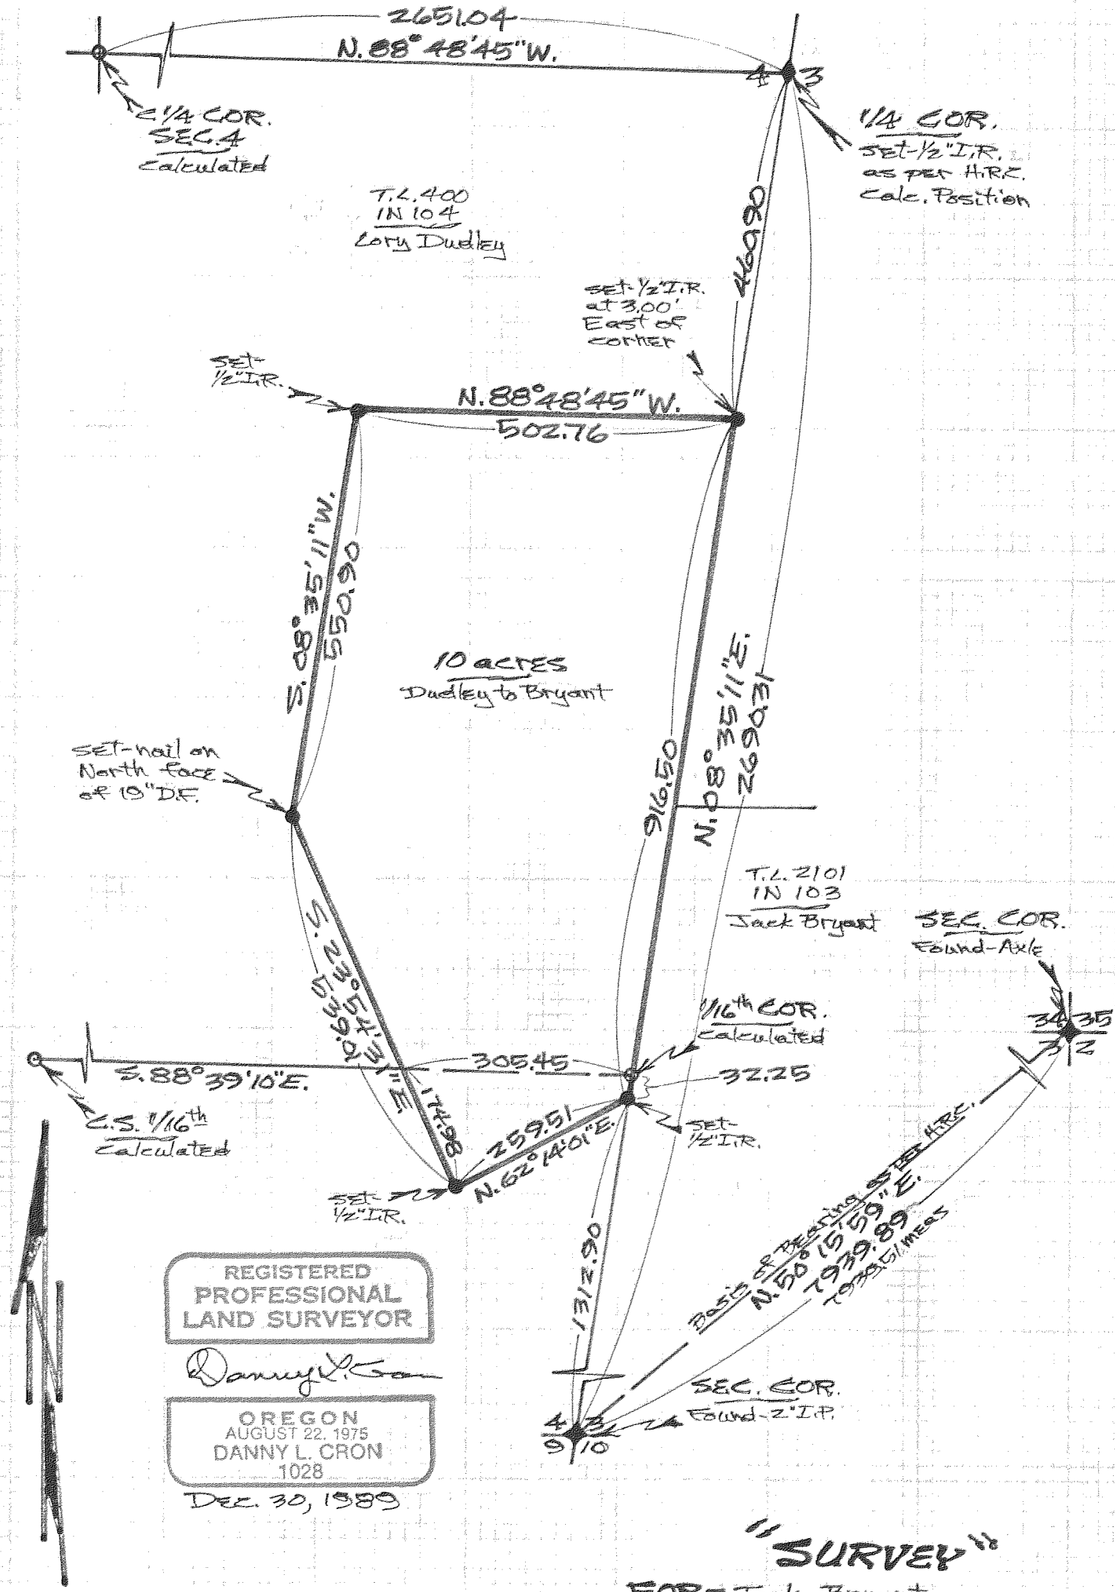

scale-1"=200'

Basis of Bearing & Section Control as per H.R.C. Gilhouley Survey—

NOTE: Iron rod (IR) monuments set have yellow, plastic cap stamped "LS 1028" affixed—

NARRATIVE: The Purpose of this survey is to define a 10 acre parcel being acquired from Lory Dudley by Jack Bryant—

"SURVEY"

FOR—Jack Bryant

LOCATION—Parcel located in the S.E.1/4 of Sec. 4, T. 1N., R. 10E., W.M.—

HOOD RIVER COUNTY, OREGON

DLC SURVEYING
DAN CRON 352-6574
5694 TROUT CREEK ROAD
PARKDALE, OREGON 97041

FILED

APR 20, 1990

Richard A. Arnold
COUNTY SURVEYOR

By _____
DEPUTY

#1 90018