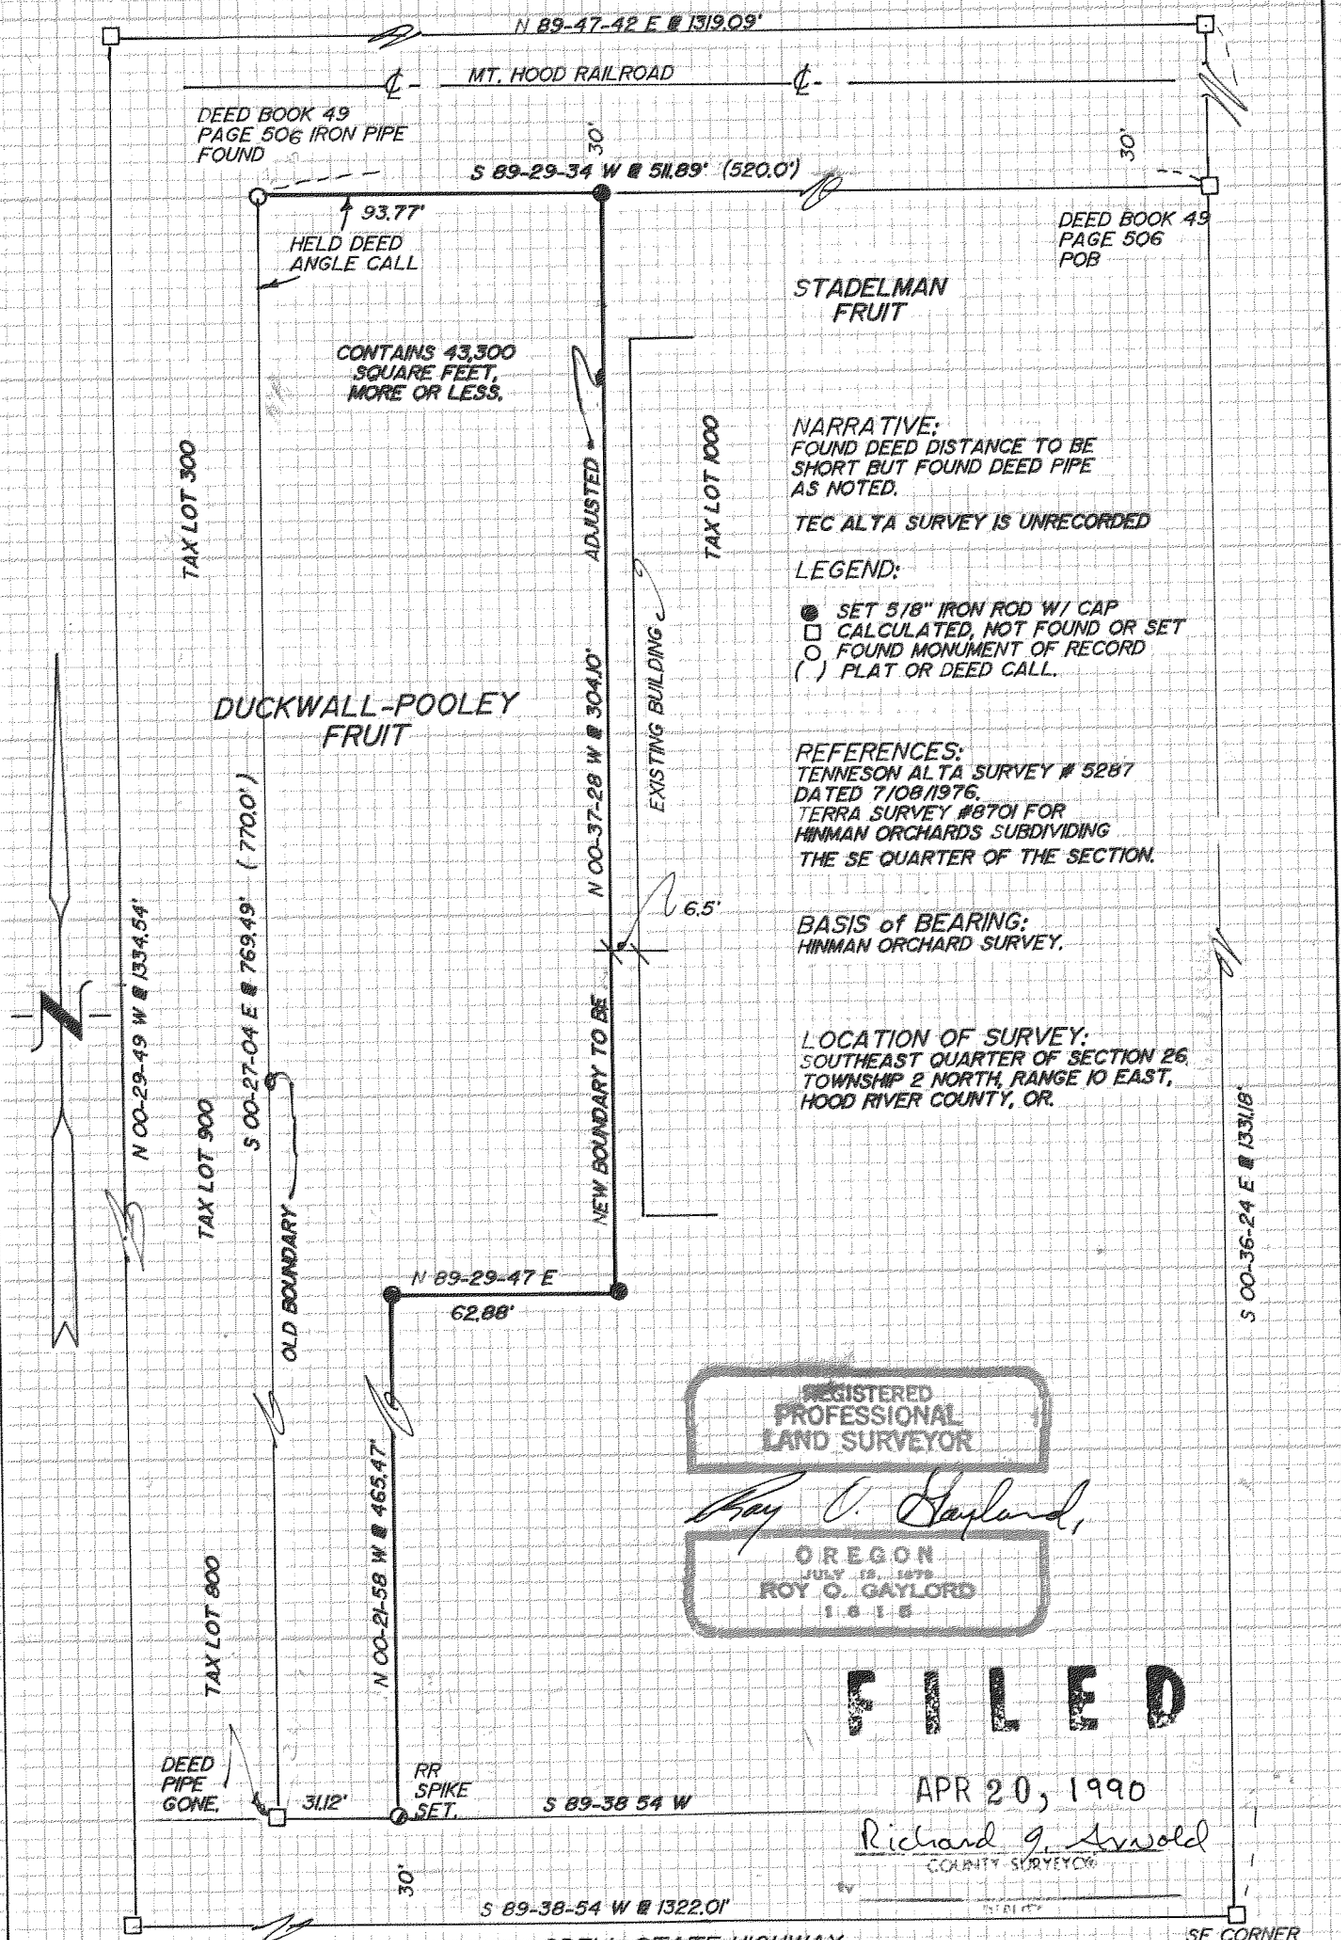


NARRATIVE:
FOUND DEED DISTANCE TO BE SHORT BUT FOUND DEED PIPE AS NOTED.

TEC ALTA SURVEY IS UNRECORDED

LEGEND:

- ● SET 5/8" IRON ROD W/ CAP
- □ CALCULATED, NOT FOUND OR SET
- ○ FOUND MONUMENT OF RECORD
- ( ) PLAT OR DEED CALL.

REFERENCES:
TENNESON ALTA SURVEY # 5287 DATED 7/08/1976.
TERRA SURVEY #8701 FOR HINMAN ORCHARDS SUBDIVIDING THE SE QUARTER OF THE SECTION.

BASIS of BEARING:
HINMAN ORCHARD SURVEY.

LOCATION OF SURVEY:
SOUTHEAST QUARTER OF SECTION 26, TOWNSHIP 2 NORTH, RANGE 10 EAST, HOOD RIVER COUNTY, OR.

REGISTERED PROFESSIONAL LAND SURVEYOR
Roy O. Gaylord
OREGON
JULY 12, 1978
ROY O. GAYLORD
1816

FILED
APR 20, 1990
Richard G. Arnold
COUNTY SURVEYOR
By _____ DEPUTY

# SURVEY FOR DUCKWALL - POOLEY FRUIT

BOUNDARY LINE ADJUSTMENT

TERRA SURVEYING

DATE: APRIL, 1990
SCALE: 1" = 50'
PROJECT: #9026

P.O. BOX 617
HOOD RIVER, OR. 97031

#90023