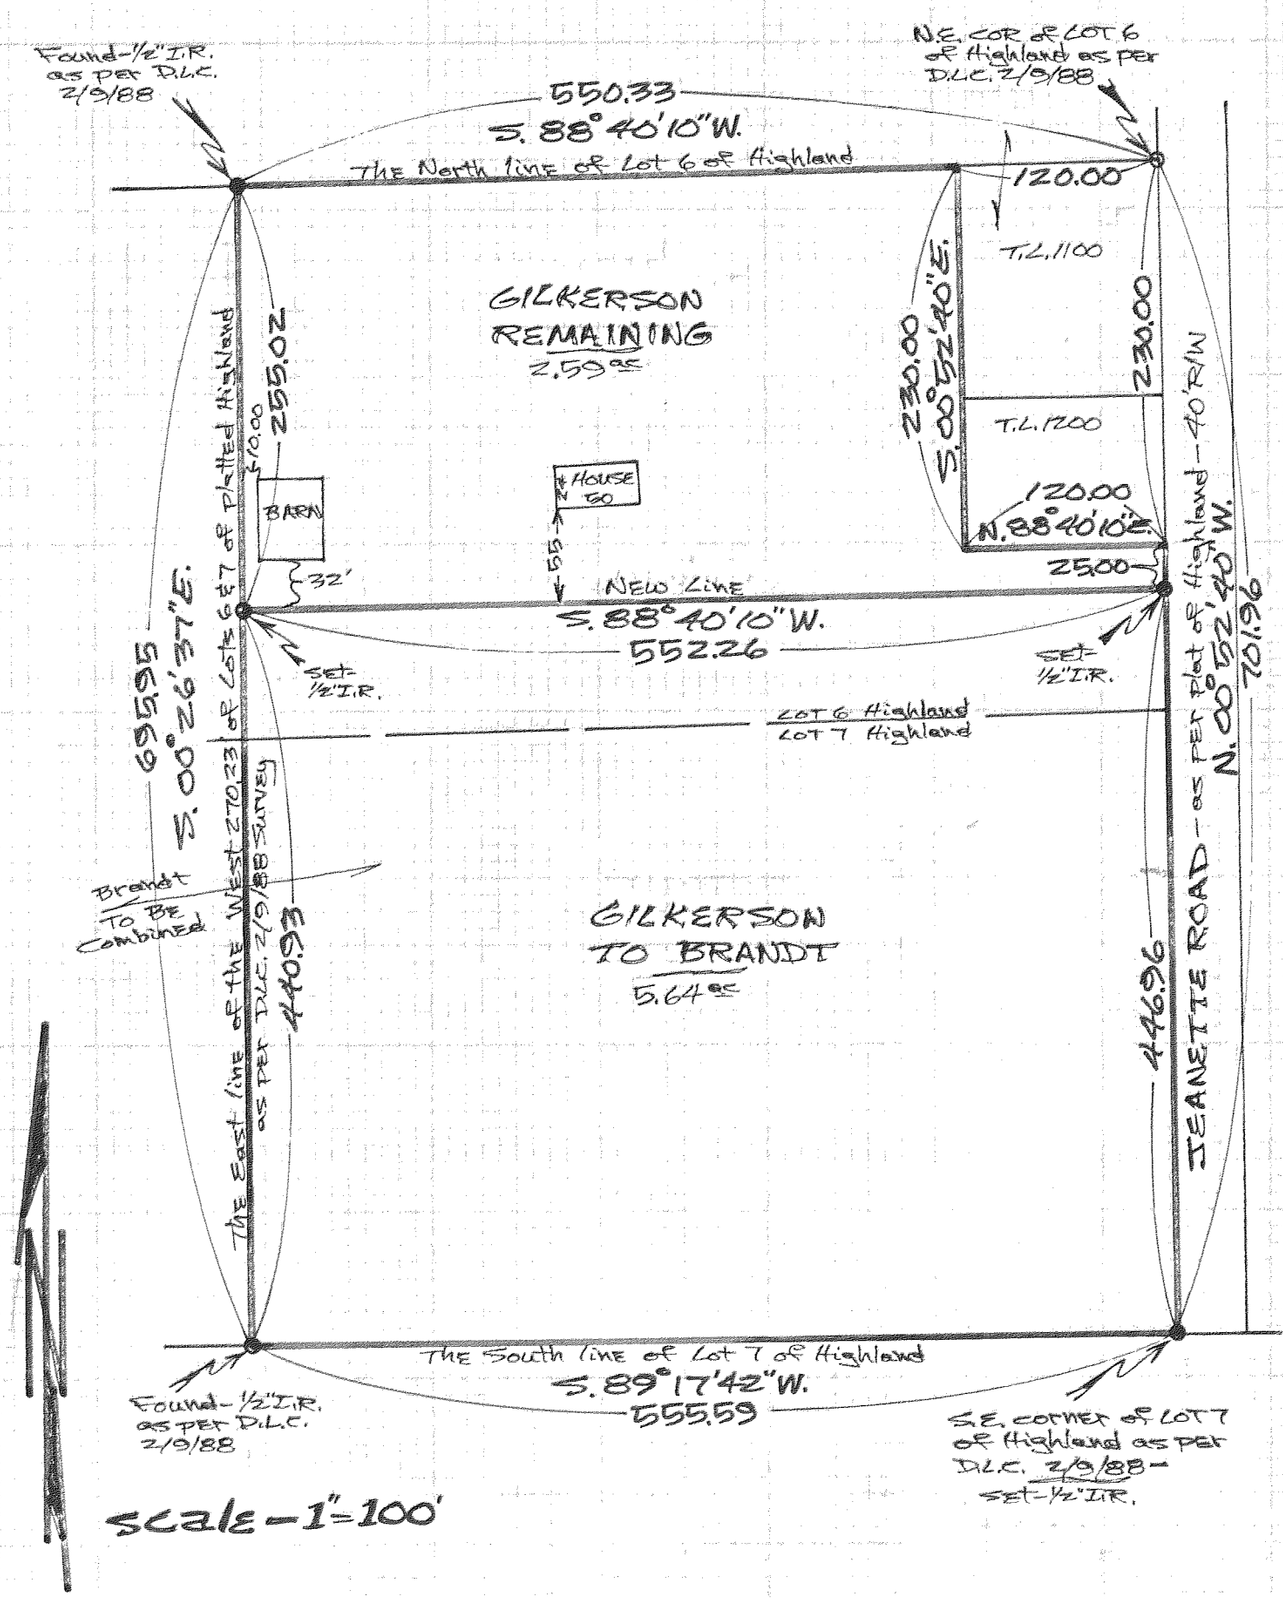

Basis of Bearing & Survey Control as per D.L.C. 2/9/88 Survey-

NOTE: Iron rod (I.R.) monuments set have yellow, plastic cap stamped "LS 1028" affixed-

NARRATIVE: The Purpose of this survey is for the LOT LINE ADJUSTMENT between Gilkerson & Brandt Parcels-

REGISTERED PROFESSIONAL LAND SURVEYOR

Danny L. Cron

OREGON
AUGUST 22, 1975
DANNY L. CRON
1028

April 18, 1990

FILED

MAY 15, 1990

Richard G. Arnold
COUNTY SURVEYOR

DEPUTY

CS# 90032

"SURVEY"

FOR- Scott Gilkerson & Terry Brandt

LOCATION- Lot Line Adjustment between Gilkerson and Brandt Parcels as located in platted Lots 6 & 7 of Highland being located in the N.W.1/4 of Sec. 11, T.2N., R.10E., W.M.-

HOOD RIVER COUNTY, OREGON

DLC SURVEYING
DAN CRON 352-6574
5694 TROUT CREEK ROAD
PARKDALE, OREGON 97041