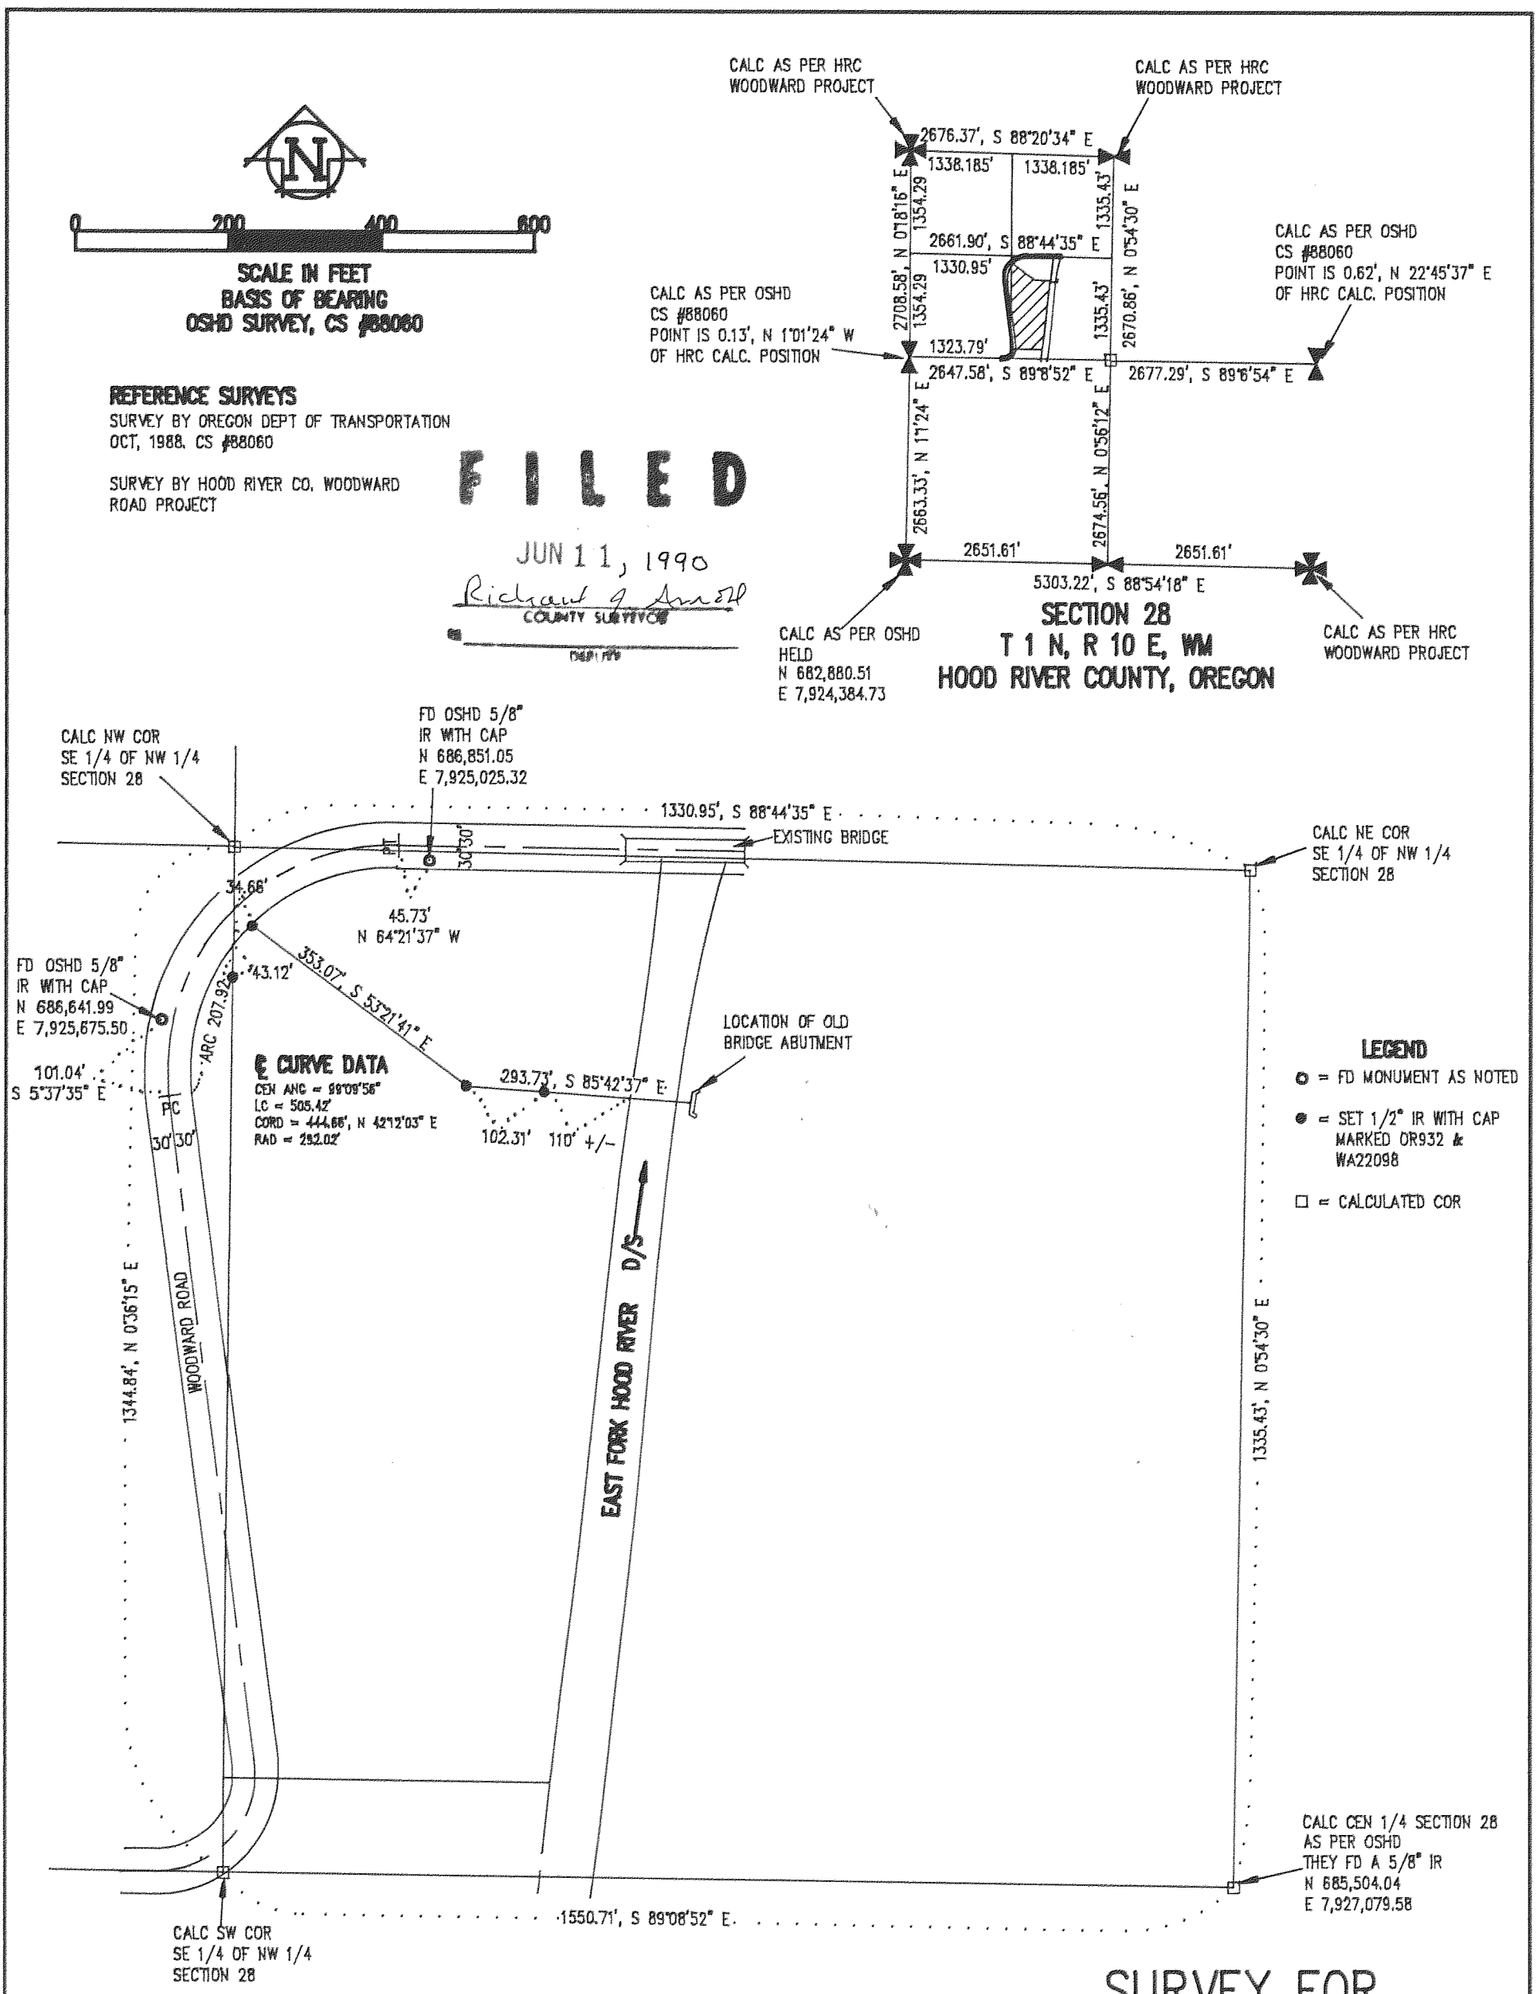

REFERENCE SURVEYS

SURVEY BY OREGON DEPT OF TRANSPORTATION OCT, 1988. CS #88060

SURVEY BY HOOD RIVER CO. WOODWARD ROAD PROJECT

FILED

JUN 11, 1990

Richard G. Arnold
COUNTY SURVEYOR

SURVEY IN THE
SE 1/4 OF THE NW 1/4, SECTION 28
T 1 N, R 10 E, WM
HOOD RIVER COUNTY, OREGON

SURVEY FOR GRACE S. BROWN

NARRATIVE OF SURVEY

PURPOSE OF THE SURVEY WAS TO ESTABLISH THE NORTH LINE OF THE PARCEL. TWO IRON RODS SET BY THE OSHD DURING A CONTROL GPS AND TRAVERSE WERE FOUND AND USED AS CONTROL FOR THE SECTION BREAK DOWN ALONG WITH A TRAVERSE BY HOOD RIVER CO.. HOOD RIVER CO. AND OSHD TIES WERE CALCULATED AND FOUND TO AGREE AFTER BEING ROTATED TO THE SAME BEARING BASIS. ALL MONUMENTS FOUND, CALCULATED, AND ESTABLISHED ALONG WITH THE MEASURED BEARINGS AND DISTANCES ARE SHOWN HEREIN.

REGISTERED PROFESSIONAL LAND SURVEYOR

OREGON
JULY 17, 1970
ANTHONY C. KLEIN
932

Klein & Assoc.
LAND SURVEYING
1109 Country Club Road
Hood River, Oregon 97031
Tele: (503)386-3322

DATE SURVEYED: MAY 1990
JOB NO.: 89065

90037