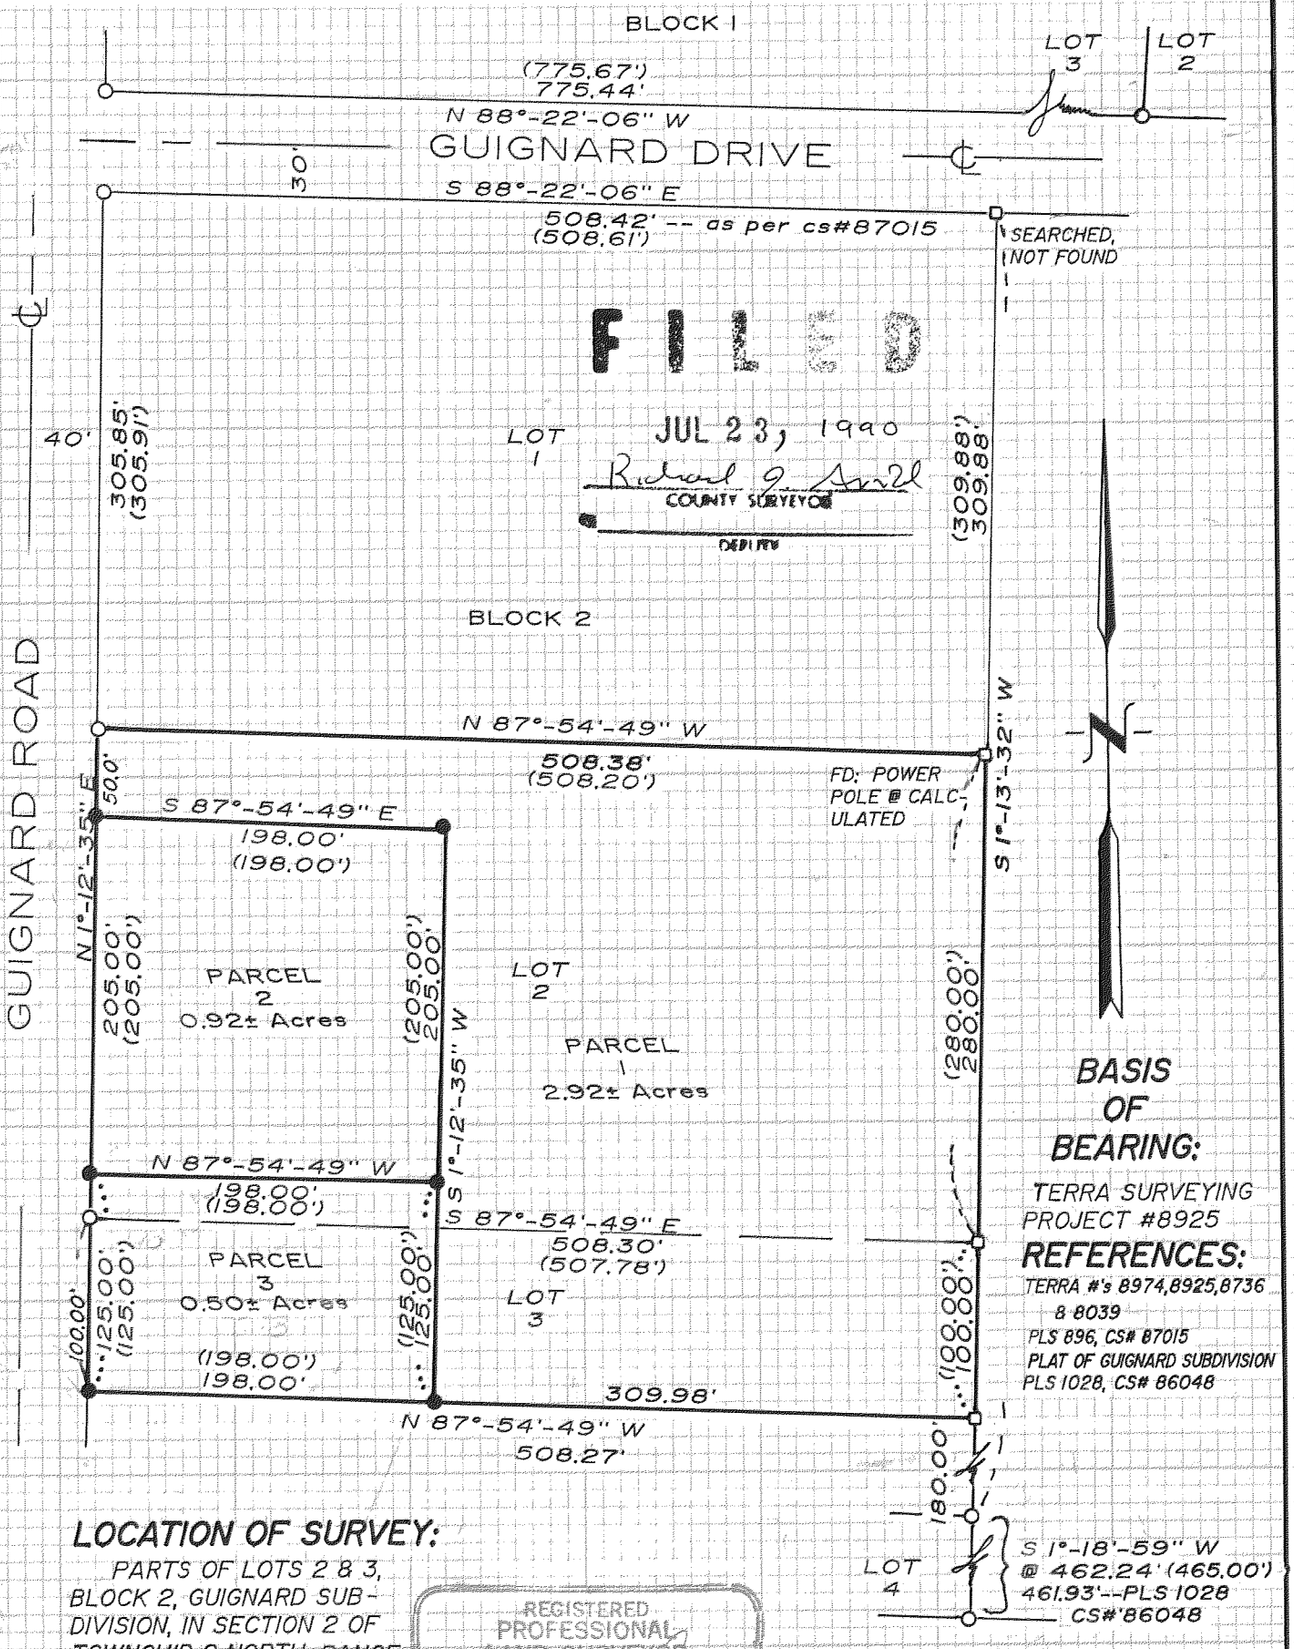

BASIS OF BEARING:

TERRA SURVEYING PROJECT #8925

REFERENCES:

TERRA #'s 8974, 8925, 8736 & 8039
PLS 896, CS# 87015
PLAT OF GUIGNARD SUBDIVISION
PLS 1028, CS# 86048

LOCATION OF SURVEY:

PARTS OF LOTS 2 & 3, BLOCK 2, GUIGNARD SUBDIVISION, IN SECTION 2 OF TOWNSHIP 2 NORTH, RANGE 10 EAST, W.M., HOOD RIVER COUNTY, OREGON.

REGISTERED PROFESSIONAL LAND SURVEYOR
OREGON
JULY 15, 1975
ROY O. GAYLORD

LEGEND:

- ● SET 5/8" X 30" IRON ROD W/CAP
- ○ FOUND MONUMENT OF RECORD
- □ CALCULATED, NOT FOUND OR SET
- ( ) DEED OR PLAT CALL

NARRATIVE:

HELD FOUND MONUMENTS AND PLAT CALLS TO ESTABLISH LOT BOUNDARIES. USED DEED CALLS TO LOCATE PARCELS WITHIN LOTS. NO MAJOR DISCREPANCIES FOUND.

SURVEY for

JOHN R. & LINDA R. SHEPHERD

HOOD RIVER, OREGON

TERRA SURVEYING

P.O. BOX 617
HOOD RIVER, OR. 97031
PHONE (503) 386-4531

DATE: JULY, 1990
SCALE: 1" = 100'
PROJECT: #9039

(2N 10 2D TL 4604)

90056